THIS DRAWING IS UNPUBLISHED. RELEASED FOR PUBLICATION NOV ,2004.
© COPYRIGHT 2004 BY TYCO ELECTRONICS CORPORATION. ALL RIGHTS RESERVED.

LOC	DIST
J	

REVISIONS 変更

P	LTR	DESCRIPTION	DATE	DWN	APVD
	O	RELEASED FJB0-1086-04	30NOV04	T.K	K.I
	O1	REVISED PER ECO-09-024927	09NOV09	KK	AEG

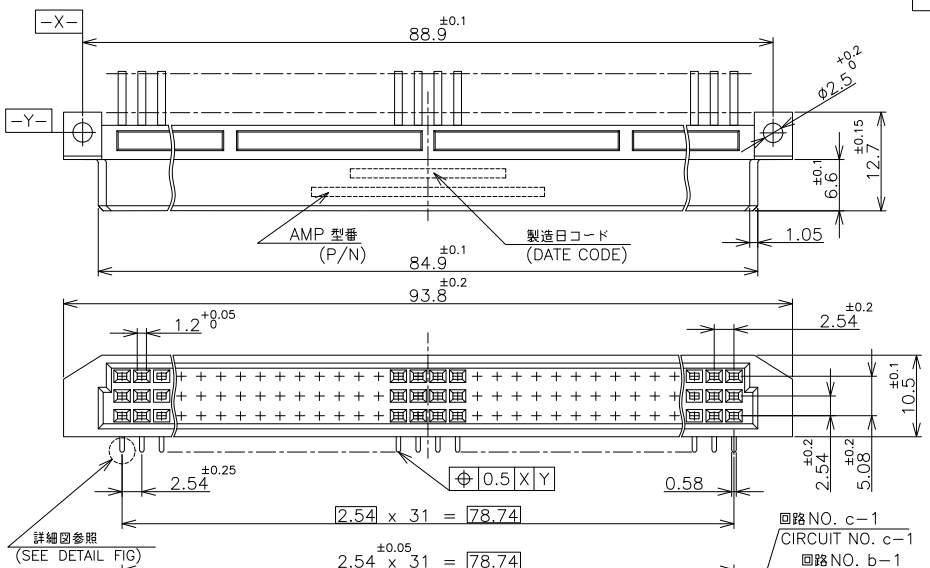

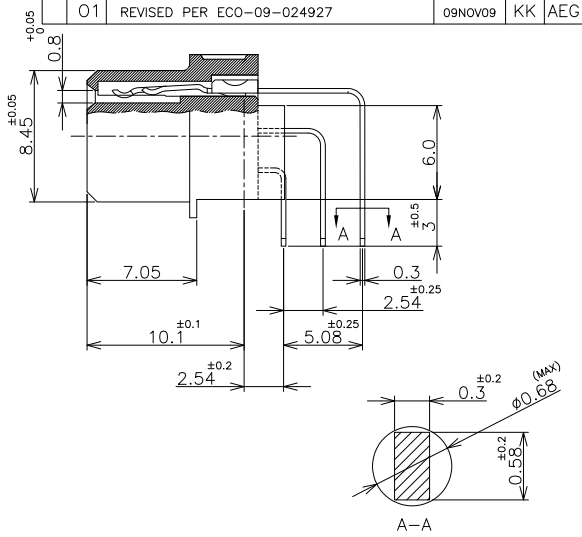

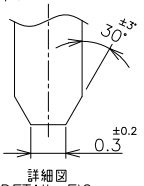

P.C. BOARD LAYOUT DIMENSIONS
プリント基板 取付寸法
(コネクタ搭載面)
(CONN. MOUNTING SIDE)

1 材料; コンタクト: リン青銅
ハウジング: 熱可塑性ポリエステル樹脂 (灰色: UL94V-0)
2 表面仕上 (コンタクト) 金めっき厚さは最小金めっき厚さを示す。

	型番	下地めっき	タイン部	コンタクト接触部
OBSOLETE 3	~~5176259-1~~	ニッケル	錫めっき	金めっき (0.2μ)
	-2	ニッケル	錫めっき	金めっき (0.8μ)
	-4	ニッケル	錫めっき	金めっき (0.4μ)

1 MATERIAL; CONT: PHOSPHOR BRONZE
HSG: POLYESTER (GRAY: UL94V-0)
2 FINISH MIN. THICKNESS.
3 OBSOLETE PARTS: OBSOLETE CIS STREAMLINING PER D.RENAUD/D.SINISI

	P/N	UNDERCOATING	TINE AREA	CONT. AREA
OBSOLETE 3	~~5176259-1~~	Ni-PL.	TIN PL.	SELECTIVE (Au 0.2μ)
	-2	Ni-PL.	TIN PL.	SELECTIVE (Au 0.8μ)
	-4	Ni-PL.	TIN PL.	SELECTIVE (Au 0.4μ)

THIS DRAWING IS A CONTROLLED DOCUMENT.

DIMENSIONS: 単位: 耗 mm

TOLERANCES UNLESS OTHERWISE SPECIFIED: 一般公差
0 PLC ± 0.2
1 PLC ± 0.2
2 PLC ± 0.2
3 PLC ± 0.2
4 PLC ± 0.2
ANGLES ± 3°

MATERIAL 材料: SEE NOTES
FINISH 仕上: SEE NOTES

DWN	T.KIMURA	30NOV04
CHK	K.IKEGAMI	30NOV04
APVD	K.IKEGAMI	30NOV04
PRODUCT SPEC 製品規格		
APPLICATION SPEC 取付適用規格		
WEIGHT		

Tyco Electronics
Tyco Electronics AMP K.K.
Kawasaki, Japan

NAME 名称: IEC CONN. TYPE R FEMALE ASSY (96 POS)

SIZE	CAGE CODE	DRAWING NO 番号	RESTRICTED TO
A3	00779	C-5176259	

CUSTOMER DRAWING | SCALE 尺度 NTS | SHEET 1 OF 1 | REV O1

AMP 1470-19 REV 31MAR2000

L:\EN99_FJ035800\work\checkout\C-5176259_0.dwg

Downloaded from Elcodis.com electronic components distributor