THIS DRAWING IS UNPUBLISHED. RELEASED FOR PUBLICATION -,-
© COPYRIGHT - BY TYCO ELECTRONICS CORPORATION. ALL RIGHTS RESERVED.

LOC	DIST
H	–

REVISIONS

P	LTR	DESCRIPTION	DATE	DWN	APVD
	B	EH10-0680-05	03AUG04	BSV	BM
	B1	REVISED PER ECO-10-000444	19JAN10	KK	HMR
	C	ECR-10-018652	10SEP10	JS	MQW

CONNECTOR ASSEMBLY
EXEMPLARY LOADED

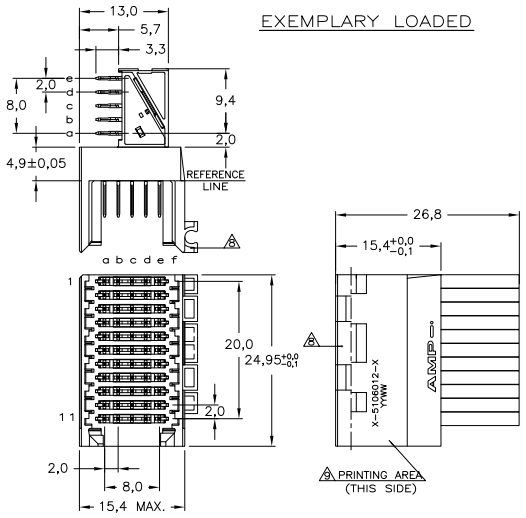

CONTACT DIMENSIONS

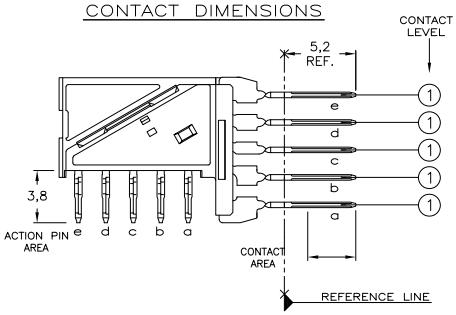

RECOMMENDED PCB-HOLE LAY-OUT
COMPONENT SIDE SHOWN

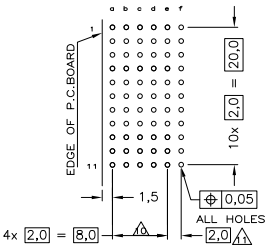

CONTACT LAYOUT

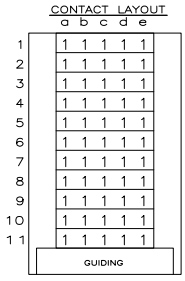

P.C.B. HOLE DIM. ACTION PIN
FOR DETAILS SEE
APPLICATION SPECIFICATION

NOTES:

1 MATERIAL HOUSING : GREY GLASSFILLED POLYESTER
UL-RATING V0
CONTACT : PHOSPHORBRONZE

2 GENERAL PLATING SPECIFICATION: UNDERPLATING (ENTIRE CONTACT): 1,27µm NICKEL MIN. AND ACTION PIN: 0,5µm TIN MIN.
FOR PLATING OF MATING SURFACES SEE APPLICABLE SPECIFICATION REFERENCE FOR EACH DASH NUMBER.

3 CONFORMS TO ALL TESTING ACCORDING IEC 61076-4-101 PERFORMANCE LEVEL 2.

4 CONFORMS TO ALL TESTING ACCORDING IEC 61076-4-101 PERFORMANCE LEVEL 1.

5 CONNECTOR TESTED AND QUALIFIED AGAINST TELCORDIA GR-1217-CORE QUALITY LEVEL III, CENTRAL OFFICE APPLICATIONS.

6 CONNECTOR TESTED AND QUALIFIED AGAINST TELCORDIA GR-1217-CORE QUALITY LEVEL III, UNCONTROLLED ENVIRONMENT APPLICATIONS.

7 CONNECTOR LUBRICATED WITH TELCORDIA GR-1217-CORE APPROVED LUBRICANT.

8 CONNECTOR ASSEMBLY WITH LATCH HINGE FOR CABLE CONNECTOR.

9 CONNECTOR MARKED WITH PARTNUMBER AND DATECODE

10 PLATED-THROUGH HOLES AT 2x2mm SQUARE GRID.

11 HOLES IN ROW f FOR POSSIBLE FUTURE USE OF GROUND RETURN SHIELDS. (NOT YET TOOLED)

12 OBSOLETE PARTS: OBSOLETE CIS STREAMLINING PER D.RENAUD/D.SINISI

		CONSERVATION TREATMENT	CONTACT FINISH	PART NUMBER
12 OBSOLETE	Y 7		2 6	~~1-5106012-9~~
	N		2	1-5106012-1 8
12 OBSOLETE	Y 7		2 5	~~5106012-9~~
	N		2 4	~~5106012-4~~
	N		2 3	5106012-1

THIS DRAWING IS A CONTROLLED DOCUMENT.

DIMENSIONS: mm

TOLERANCES UNLESS OTHERWISE SPECIFIED:
0 PLC ±
1 PLC ±
2 PLC ±0.2
3 PLC ±
4 PLC ±
ANGLES ±

MATERIAL –
FINISH –

DWN	K.N.KIRAN	10AUG2004
CHK	B.MOOIJ	23SEP2004
APVD	B.MOOIJ	23SEP2004
PRODUCT SPEC	108-19082	
APPLICATION SPEC	114-19029	
WEIGHT	–	

Tyco Electronics Corporation
's-Hertogenbosch,5222AR-32

NAME: Z-PACK 2mm HM TYPE C
55 POS. RIGHT ANGLE MALE
CONNECTOR ASSEMBLY

SIZE	CAGE CODE	DRAWING NO	RESTRICTED TO
A2	00779	C-5106012	–

CUSTOMER DRAWING | SCALE 5:1 | SHEET 1 OF 1 | REV C

5106012

AMP 1471-9 REV 31MAR2000

Y:\AutoCAD_PROJECTS\Mooij_CAD_WORK\1870\CORRECTED\5106012.c_A_A.dwg

Downloaded from Elcodis.com electronic components distributor