THIS DRAWING IS UNPUBLISHED. RELEASED FOR PUBLICATION 19
© COPYRIGHT 19 BY AMP INCORPORATED. ALL RIGHTS RESERVED.

LOC	DIST
AD	47

REVISIONS

P	LTR	DESCRIPTION	DATE	DRN	APVD
	C	REV PER EC 0U1B-0192-01	27 JUN 01	BC	RP
	C1	REVISED PER ECO-10-000443	15JAN10	KK	AEG
	D	ECR-10-019054	15SEP10	DP	MGW

1. MATERIAL: GLASS FILLED POLYESTER.
2. PART NUMBER MARKED IN APPROXIMATE AREA SHOWN.
3. TO BE MEASURED AT BASE OF SHROUD.
4. OBSOLETE PARTS: OBSOLETE CIS STREAMLINING PER D.RENAUD/D.SINISI

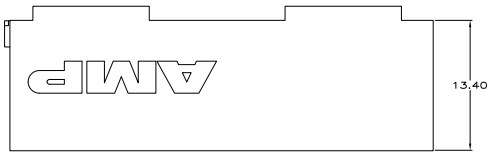

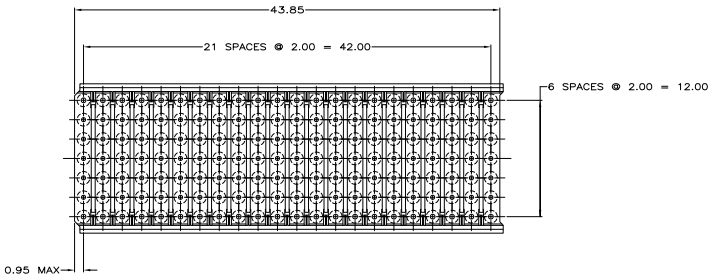

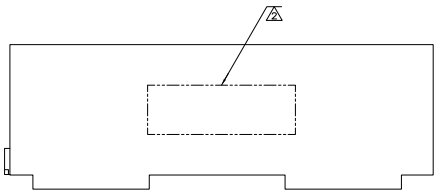

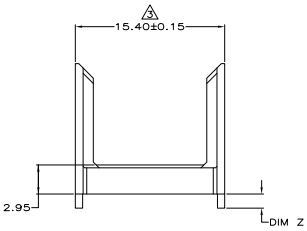

	DIM Z	PART NUMBER
4 OBSOLETE	1.90	~~646482-7~~
4 OBSOLETE	1.70	~~646482-6~~
	1.50	646482-5
	1.30	646482-4
4 OBSOLETE	1.10	~~646482-3~~
	0.90	646482-2
	——	646482-1

THIS DRAWING IS A CONTROLLED DOCUMENT.

DIMENSIONS: mm

TOLERANCE UNLESS OTHERWISE SPECIFIED: 2-PLC ±, 3-PLC ±, 4-PLC ±0.05, 5-PLC ±, 6-PLC ±, ANGLE ±0.2

MATERIAL 1 — FINISH

DRN T. SHUEY 9-29-99
CHK G. SKIPPER 11-23-99
APVD G. SKIPPER 11-23-99
PRODUCT SPEC —
APPLICATION SPEC —
WEIGHT —

AMP Incorporated
Harrisburg, PA 17105-3608

NAME SHROUD,TYPE B,Z-PACK 2mm HM, 5 ROW,154 POSITION

SIZE A1 CAGE CODE 00779 DRAWING NO C- 646482 RESTRICTED TO —

CUSTOMER DRAWING SCALE 5:1 SHEET 1 OF 1 REV D

AMP 4805 REV 11JUN97 Generated 081113.172912 (V3MR22.H8MR2) from Computerized, Inc. Medium Revision 12.2.37

27-AUG-07 13:19:52 ang4873 /home/ang4873/ebomod

Downloaded from Elcodis.com electronic components distributor