THIS DRAWING IS UNPUBLISHED. RELEASED FOR PUBLICATION -.-.-
© COPYRIGHT 2005 By -- ALL RIGHTS RESERVED

UOC	DIST
AD	00

REVISIONS

P	LTR	DESCRIPTION	DATE	DWN	APVD
	AA4	REVISED PER ECO-11-005033	26MAR11	RK	HMR

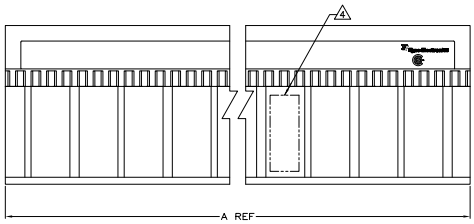

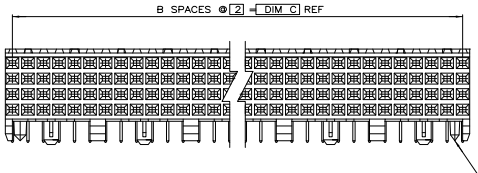

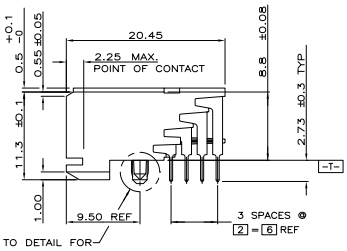

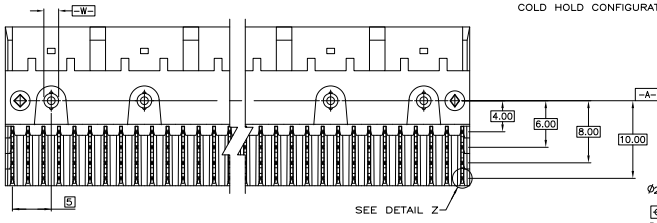

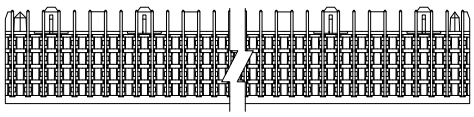

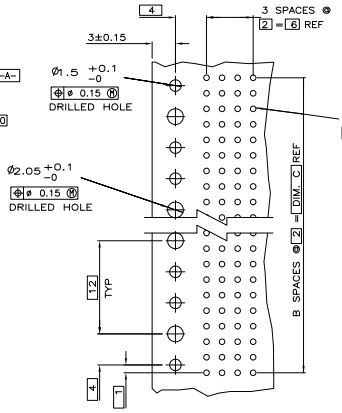

RECOMMENDED CIRCUIT PATTERN
PER IPC-D300 TYPE II, CLASS C
(COMPONENT SIDE)

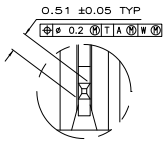

DETAIL Z
SCALE 20:1

ø0.725±0.075
ø 0.15 M
PLATED THROUGH HOLE

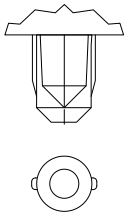
TYPICAL COLD HOLD
FOR ALL ASSEMBLIES

1. HOUSING MATERIAL: LIQUID CRYSTAL POLYMER
COLOR: NATURAL.
2. CONTACT MATERIAL: PHOSPHOR-BRONZE.
3. CONTACT FINISH:
UNDERPLATE (ENTIRE CONTACT) –
0.00127 MIN. NICKEL
ON MATING SURFACES–
CONFORMS TO ALL TESTING SPECIFIED FOR TELCORDIA
UNCONTROLLED ENVIRONMENT
ON LEADS–
0.00381 MIN. TIN-LEAD, OVER UNDERPLATE
LUBRICATION (ENTIRE CONTACT)
SURFACE CONDITIONER PER AMP SPEC. 112-1002 AFTER PLATING.
4. PART MARKING PER AMP INCORPORATED SPECIFICATION 115-9009, LOCATED APPROXIMATELY AS SHOWN.
5. OBSOLETE PARTS: OBSOLETE CIS STREAMLINING PER D.RENAUD/D.SINISI

	POSITIONING PEGS	C	B	A	FINISH	NO OF POSN	PART NUMBER
	NO	34	17	35.88	3	72	1-536507-1
OBSOLETE	NO	130	65	131.88	3 5	264	1-536507-0
5 OBSOLETE	NO	106	53	107.88	3 5	216	~~536507-9~~
	NO	118	59	119.88	3 5	240	~~536507-8~~
	NO	70	35	71.88	3	144	536507-7
	NO	58	29	59.88	3	120	536507-6
OBSOLETE	NO	82	41	83.88	3	168	536507-5
	NO	94	47	95.88	3	192	536507-4
	NO	46	23	47.88	3	96	536507-3
	NO	22	11	23.88	3	48	536507-2
	YES	10	5	11.88	3	24	536507-1

THIS DRAWING IS A CONTROLLED DOCUMENT.

TITLE: D.R.BENDER / 01/26/93
S.HEADER
APVD: D. PEOPLES 01/26/93
PRODUCT SPEC: —
APPLICATION SPEC: —
WEIGHT: —

DIMENSIONS: mm
TOLERANCES UNLESS OTHERWISE SPECIFIED:
0 PLC ± –
1 PLC ± –
2 PLC ± .13
3 PLC ± –
4 PLC ± –
ANGLES ± –
MATERIAL 1 2
FINISH 3

TE Connectivity

NAME: RECEPTACLE ASSEMBLY, SIGNAL MODULE, Z-PACK 2mm FB, 4 ROW, 2.73mm LEAD LENGTH

SIZE A1 | CAGE CODE 00779 | DRAWING NO C-536507 | RESTRICTED TO —

CUSTOMER DRAWING | SCALE 4:1 | SHEET 1 OF 1 | REV AA4

4605 (3/11)

Downloaded from Elcodis.com electronic components distributor