THIS DRAWING IS UNPUBLISHED. RELEASED FOR PUBLICATION - - . . .
© COPYRIGHT - BY TYCO ELECTRONICS CORPORATION. ALL RIGHTS RESERVED.

| LOC | DIST |
|---|---|
| FT | 0 |

REVISIONS

| P | LTR | DESCRIPTION | DATE | DWN | APVD |
|---|---|---|---|---|---|
| | U | REVISED PER 003B-0095-05 | 3/31/05 | SS | GS |
| | U1 | REVISED PER ECO-09-021826 | 11JAN10 | KK | AEG |

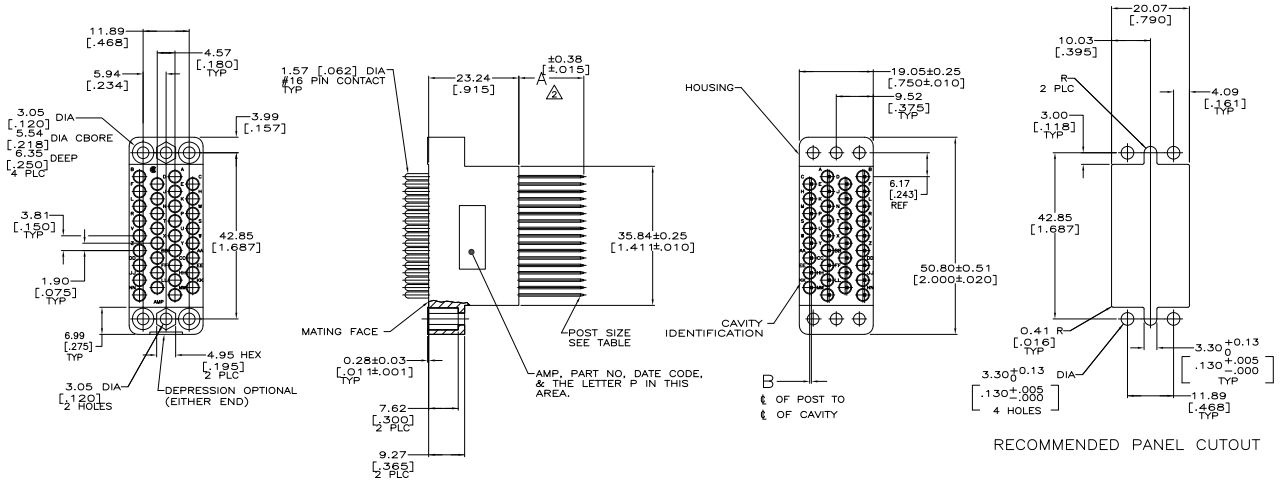


RECOMMENDED PANEL CUTOUT

1. PHENLOLIC, BLACK.
2. WHEN CONTACT IS FULLY SEATED FORWARD.
3. MAX WIRE TO BE USED WITH THIS CONNECTOR IS NO. 24 AWG.
4. SELECT LOAD ONLY THE FOLLOWING POSITIONS: A,B,C,D,E,F,H,J,K,P,R,S,T,U,V,W,Y,Z,AA,BB,NN.
5. 1.27um [.0000050] MIN TIN-LEAD PER MIL-T-10727 OVER 1.27um [.000050] MIN NICKEL PER QQ-N-290.
6. 0.76um [.000030] MIN GOLD PER MIL-G-45204 FOR A LENGTH OF 5.08 [.200] MIN FROM MATING END, 1.27um [.000050] MIN NICKEL PER QQ-N-290.
7. 2.54um [.000100] MIN TIN-LEAD PER MIL-T-10727 OVER 2.54um [.000100] MIN COPPER PER MIL-C-14550.
8. 0.76um [.000030] MIN GOLD PER MIL-G-45204 OVER 1.27um [.000050] MIN NICKEL PER QQ-N-290.
9. CONTACT: BODY, BRASS, MIL-C-50; POST, BRASS, ASTM B-134; SPRING, STAINLESS STEEL, QQ-S-766.
10. 2.54um [.000100] MIN TIN PER MIL-T-10727 OVER 2.54um [.000100] MIN COPPER PER MIL-C-14550.
11. OBSOLETE PARTS: OBSOLETE CIS STREAMLINING PER D.RENAUD/D.SINISI

| | B | A | FINISH CONTACT POST | FINISH CONTACT BODY | CONTACT POST | NO. OF TERM | PART NUMBER |
|---|---|---|---|---|---|---|---|
| | OBSOLETE | 0.43 [.017] | 11.94 [.470] | 10 | 6 | 0.64 X 0.64 [.025 X .025] | 2 | 4-205361-9 |
| 11 | OBSOLETE | 0.43 [.017] | 16.74 [.659] | 10 | 6 | 0.64 X 0.64 [.025 X .025] | 3 | ~~4-205361-8~~ |
| | OBSOLETE | 0.43 [.017] | 6.63 [.261] | 7 | 8 | 0.64 X 0.64 [.025 X .025] | 1 | 3-205361-3 |
| 11 | OBSOLETE | 0.43 [.017] | 11.94 [.470] | 7 | 8 | 0.64 X 0.64 [.025 X .025] | 2 | 4 ~~1-205361-6~~ |
| | OBSOLETE | – – | 20.57 [.810] | 7 | 8 | 0.79 X 1.57 [.031 X .062] | 3 | 1-205361-3 |
| | OBSOLETE | 0.25 [.010] | 16.74 [.659] | 7 | 6 | 0.56 X 0.91 [.022 X .036] | 3 | 1-205361-0 |
| | OBSOLETE | 0.13 [.005] | 20.57 [.810] | 7 | 8 | 1.14 X 1.14 [.045 X .045] | 3 | 205361-6 |
| | OBSOLETE | 0.43 [.017] | 16.74 [.659] | 7 | 8 | 0.64 X 0.64 [.025 X .025] | 3 | 205361-3 |
| | OBSOLETE | 0.43 [.017] | 16.74 [.659] | 7 | 8 | 0.64 X 0.64 [.025 X .025] | 3 | 205361-2 |
| | | 0.43 [.017] | 16.74 [.659] | 7 | 6 | 0.64 X 0.64 [.025 X .025] | 3 | 205361-1 |

THIS DRAWING IS A CONTROLLED DOCUMENT

| | | |
|---|---|---|
| DRN | C.OBERMAN | 07/07/98 |
| CH | R.STONE | 7-10-98 |
| APVD | – | |
| PRODUCT SPEC | – | |
| APPLICATION SPEC | – | |
| WEIGHT | – | |

DIMENSIONS: mm [INCHES]
TOLERANCES UNLESS OTHERWISE SPECIFIED: 0 PLC ± –, 1 PLC ± –, 2 PLC ± 0.13 [.005], 3 PLC ± –, 4 PLC ± –, ANGLES ± –
MATERIAL: HOUSING: 1
FINISH: SEE TABLE

Tyco Electronics Corporation, Harrisburg, Pa 17105-3608

NAME: PIN ASSY, 34 POSITION POSTED, M SERIES –

| SIZE | CAGE CODE | DRAWING NO | RESTRICTED TO |
|---|---|---|---|
| A1 | 00779 | C-205361 | – |

CUSTOMER DRAWING | SCALE 2:1 | SHEET 1 OF 1 | REV U1



Downloaded from Elcodis.com electronic components distributor