THIS DRAWING IS UNPUBLISHED. RELEASED FOR PUBLICATION - -. .
© COPYRIGHT - By - ALL RIGHTS RESERVED.

LOC	DIST
AD	39

REVISIONS

P	LTR	DESCRIPTION	DATE	DWN	APVD
	L2	REVISED PER ECO-11-004820	11MAR11	RK	HMR

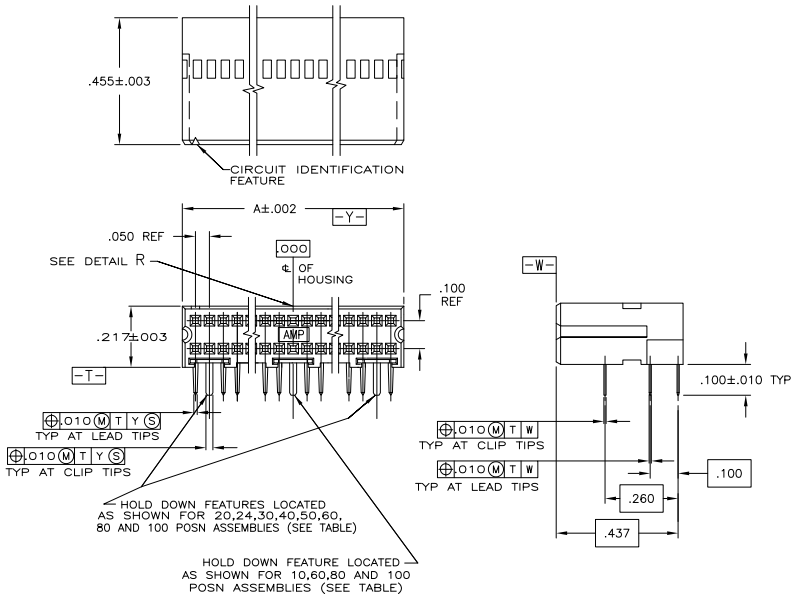

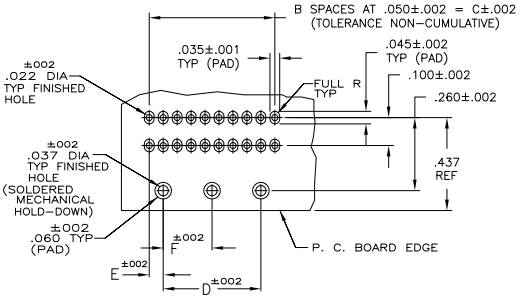

RECOMMENDED BOARD LAYOUT

1. CONTACT AREA PLATED WITH .000030 GOLD; SOLDER CLIPS AND LEADS PLATED WITH .000150 TIN-LEAD; ALL OVER .000050 NICKEL
2. POINT OF MEASUREMENT FOR GOLD THICKNESS IS .030 FROM MATING END OF CONTACT
3. HOUSING: THERMOPLASTIC, COLOR-BLACK. CONTACT: COPPER ALLOY. SOLDER CLIP: PHOSPHOR BRONZE
4. CONTACT AREA PLATED WITH .000030 GOLD; SOLDER CLIPS AND LEADS PLATED WITH .000150 TIN ALL OVER .000050 NICKEL
5. PRELIMINARY - NOT FOR PRODUCTION
6. ROHS 2002/95/EC COMPLIANT
7. OBSOLETE PARTS: OBSOLETE CIS STREAMLINING PER D.RENAUD/D.SINISI

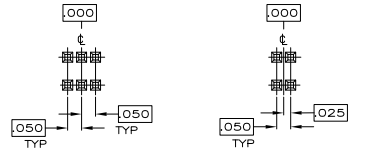

DETAIL R

		-	.050	.450	.550	11	.644	24	5 5-103911-9
		1.175	.050	2.350	2.450	49	2.544	100	5-103911-8
		-	.050	.600	.700	14	.794	30	5-103911-7
OBSOLETE	4 6	.925	.050	1.850	1.950	39	2.044	80	~~5-103911-6~~
		-	.050	.850	.950	19	1.044	40	5-103911-5
		-	.050	1.100	1.200	24	1.294	50	5-103911-4
		.675	.050	1.350	1.450	29	1.544	60	5-103911-3
		-	.050	.350	.450	9	.544	20	5-103911-2
		-	.100	-	.200	4	.294	10	5-103911-1
OBSOLETE		-	.050	.450	.550	11	.644	24	103911-9
		1.175	.050	2.350	2.450	49	2.544	100	103911-8
		-	.050	.600	.700	14	.794	30	103911-7
OBSOLETE		.925	.050	1.850	1.950	39	2.044	80	~~103911-6~~
SUPERCEDED BY 5-103911-5	1	-	.050	.850	.950	19	1.044	40	~~103911-5~~
		-	.050	1.100	1.200	24	1.294	50	103911-4
		.675	.050	1.350	1.450	29	1.544	60	103911-3
		-	.050	.350	.450	9	.544	20	103911-2
		-	.100	-	.200	4	.294	10	103911-1
	FINISH	F	E	D	C	B	A	NO OF POSN	PART NUMBER

103911

THIS DRAWING IS A CONTROLLED DOCUMENT.

DIMENSIONS: INCHES

TOLERANCES UNLESS OTHERWISE SPECIFIED:
0 PLC ± -
1 PLC ± -
2 PLC ± -
3 PLC ± -
4 PLC ± -
ANGLES ± -

MATERIAL - 3

FINISH SEE TABLE 2

DWN	D CLOUSER	3-20-86
CHK	J S STARON	3-20-86
APVD	J S STARON	3-20-86
PRODUCT SPEC	108-1093	
APPLICATION SPEC	114-25031	
WEIGHT	-	

TE Connectivity

NAME: RECEPTACLE ASSEMBLY, RIGHT ANGLE, AMPMODU System 50

SIZE	CAGE CODE	DRAWING NO	RESTRICTED TO
A2	00779	C-103911	-

CUSTOMER DRAWING | SCALE 4:1 | SHEET 1 OF 1 | REV L2

1471-9 (3/11)

Downloaded from Elcodis.com electronic components distributor