THIS DRAWING IS UNPUBLISHED. RELEASED FOR PUBLICATION -.-. -
© COPYRIGHT - By - ALL RIGHTS RESERVED.

LOC	DIST
CM	52

REVISIONS					
P	LTR	DESCRIPTION	DATE	DIR	APVD
	U2	REVISED PER ECO-11-004587	11MAR11	RK	HMR

1. HOUSING ACCEPTS CONTACTS P/N 61668 OR 350194.
2. MEASURED AT ENDS OF CARD SLOT.
3. RECOMMENDED CUTOUT FOR HOUSING POLARIZATION. WHERE REQUIRED.
4. 0.38 [.015] MIN X 45° CHAMFER RECOMMENDED ON BOTH SIDES OF BOARD.
5. CORING OPTIONAL.
6. OPTIONAL FROSTED SURFACE LOCATED ON ℄ OF CIRCUIT NO. 1; ANOTHER OPTION IS A RECESSED TRIANGLE ON SURFACE C WITH A FROSTED AMP LOGO ON SURFACE D.
7. OPTIONAL PULL GROOVE AS REQUIRED FOR MOLDING.
8. DIMENSIONS IN BRACKETS ARE IN INCHES.
9. OBSOLETE PARTS: OBSOLETE CIS STREAMLINING PER D.RENAUD/D.SINISI

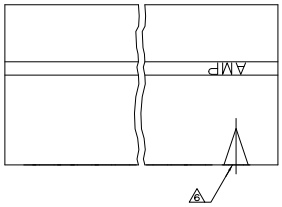

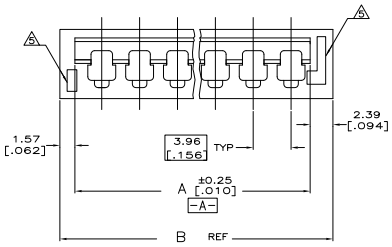

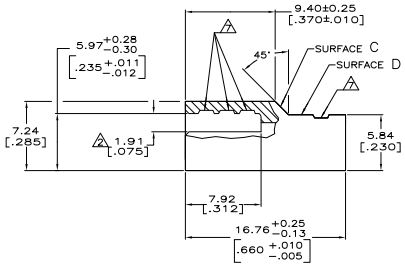

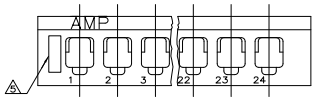

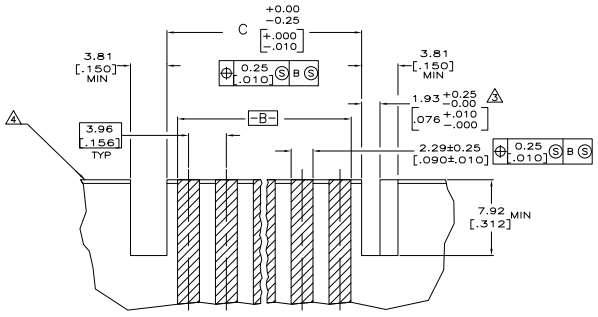

RECOMMENDED LAYOUT PATTERN
FOR 1.575±0.191 [.0620±.0075] THICK
P.C. BOARD INCLUDING CIRCUITRY

	C	B	A	NO. OF CIRCUITS	PART NO.
	87.83[3.458]	92.08[3.625]	88.11[3.469]	22	~~2-640136-2~~
	71.96[2.833]	76.20[3.000]	72.24[2.844]	18	1-640136-8
	64.01[2.520]	68.25[2.687]	64.29[2.531]	16	1-640136-6
	60.05[2.364]	64.29[2.531]	60.33[2.375]	15	1-640136-5
	48.13[1.895]	52.37[2.062]	48.41[1.906]	12	1-640136-2
	44.17[1.739]	48.41[1.906]	44.45[1.750]	11	1-640136-1
	40.21[1.583]	44.45[1.750]	40.49[1.594]	10	1-640136-0
	36.25[1.427]	40.49[1.594]	36.53[1.438]	9	640136-9
	32.26[1.270]	36.50[1.437]	32.54[1.281]	8	640136-8
OBSOLETE	28.30[1.114]	32.54[1.281]	28.58[1.125]	7	~~640136-7~~
	24.33[.958]	28.58[1.125]	24.61[.969]	6	640136-6
OBSOLETE	20.37[.802]	24.61[.969]	20.65[.813]	5	~~640136-5~~
	16.38[.645]	20.62[.812]	16.66[.656]	4	640136-4
	8.46[.333]	12.70[.500]	8.74[.344]	2	640136-2

THIS DRAWING IS A CONTROLLED DOCUMENT.

DRN K. SALMON 2-20-92
CHK S. SWING 2-20-92
APVD W. LONG 4-24-92
PRODUCT SPEC —
APPLICATION SPEC —
WEIGHT —

DIMENSIONS: MM [INCHES]
TOLERANCES UNLESS OTHERWISE SPECIFIED:
0 PLC ± —
1 PLC ± —
2 PLC ± 0.13 [.005]
3 PLC ± —
ANGLES ± —
FINISH —

MATERIAL: POLYESTER, UL94V-0 (NATURAL)

TE Connectivity

NAME: HOUSING, EDGE CONNECTOR, BIFURCATED LEAF

SIZE A1 | CAGE CODE 00779 | DRAWING NO C-640136 | RESTRICTED TO —

CUSTOMER DRAWING | SCALE 5:1 | SHEET 1 OF 1 | REV U2

4865 (3/11)

Downloaded from Elcodis.com electronic components distributor