THIS DRAWING IS UNPUBLISHED. RELEASED FOR PUBLICATION -.-.-
© COPYRIGHT - BY TYCO ELECTRONICS CORPORATION. ALL RIGHTS RESERVED.

REVISIONS					
P	LTR	DESCRIPTION	DATE	DWN	APVD
	O	RELEASED ECR-05-003216	22MAR05	G.Z.	I.E.
	O1	REVISED PER ECO-10-000444	19JAN10	KK	HMR

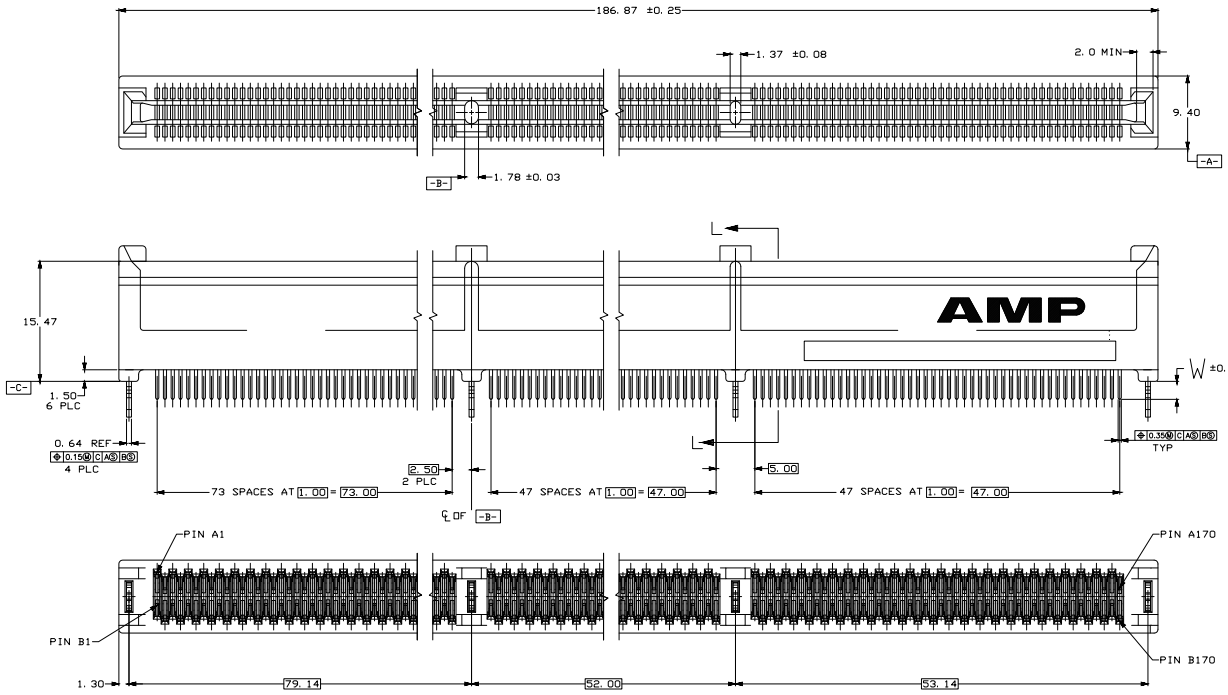

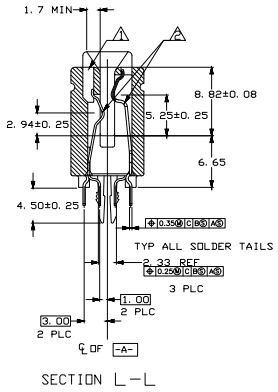

SECTION L-L

⚠1 MATERIAL: HOUSING, THERMOPLASTIC, COLOR: BROWN.
CONTACTS, PHOSPHOR BRONZE.
HOLD-DOWNS, BRASS.

⚠2 FINISH: CONTACTS, 1.27 MIN. MICROMETERS NICKEL ALL OVER,
0.38 MIN. MICROMETERS GOLD OVER NICKEL IN CONTACT AREA,
2.54 MIN MICROMETERS TIN OVER NICKEL ON SOLDER TAILS.

⚠3 FINISH: CONTACTS, 1.27 MIN. MICROMETERS NICKEL ALL OVER,
0.0254-0.0762 MICROMETERS GOLD OVER NICKEL IN CONTACT AREA.
2.54 MIN. MICROMETERS TIN OVER NICKEL ON SOLDER TAILS.

⚠4 OBSOLETE PARTS: OBSOLETE CIS STREAMLINING PER D. RENAUD/D. SINISI

⚠4 OBSOLETE			
	⚠2	3.18	~~5145275-6~~
	⚠2	2.54	~~5145275-5~~
	⚠2	3.18	~~5145275-3~~
	⚠2	2.54	5145275-2
	⚠2	2.16	5145275-1
PLATING	W	PART NO	

THIS DRAWING IS A CONTROLLED DOCUMENT.
TEN GAVIN ZHANG 22MAR05
CHK STEVEN YAO 22MAR05
APVD I.ENOMOTO 22MAR05
PRODUCT SPEC —
APPLICATION SPEC —
WEIGHT —
CUSTOMER DRAWING

DIMENSIONS: mm
TOLERANCES UNLESS OTHERWISE SPECIFIED:
0 PLC ± —
1 PLC ± —
2 PLC ± 0.13
3 PLC ± 0.05
4 PLC ± 0.2°
ANGLES
MATERIAL ⚠1
FINISH ⚠2 ⚠3

Tyco Electronics Corporation
Shanghai, P.R.China, 200233
NAME ASSEMBLY, 340 POSITION
1mm, CARD EDGE CONNECTOR
SIZE A1 | CAGE CODE 00779 | DRAWING NO C-5145275 | RESTRICTED TO —
SCALE 4:1 | SHEET 1 OF 2 | REV O1

AMP 4805 REV 31MAR2000

F:\All Guys\Gavin Zhang\B061995-_-car edge\5145275\C-5145275-O-1.dwg

Downloaded from Elcodis.com electronic components distributor

THIS DRAWING IS UNPUBLISHED. RELEASED FOR PUBLICATION -.-.-
© COPYRIGHT - BY TYCO ELECTRONICS CORPORATION. ALL RIGHTS RESERVED.

REVISIONS						
LTR	DESCRIPTION	DATE	DWN	APVD
-	SEE SHEET 1/2	-	-	-

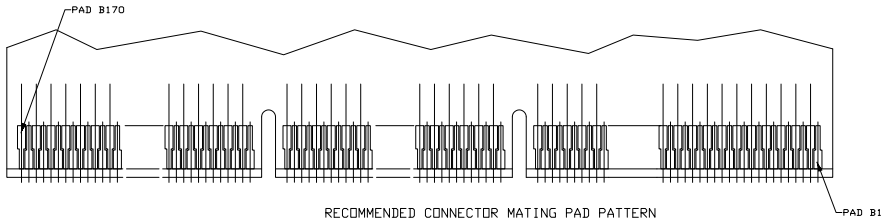

RECOMMENDED CONNECTOR MATING PAD PATTERN
(SECONDARY SIDE SHOWN)

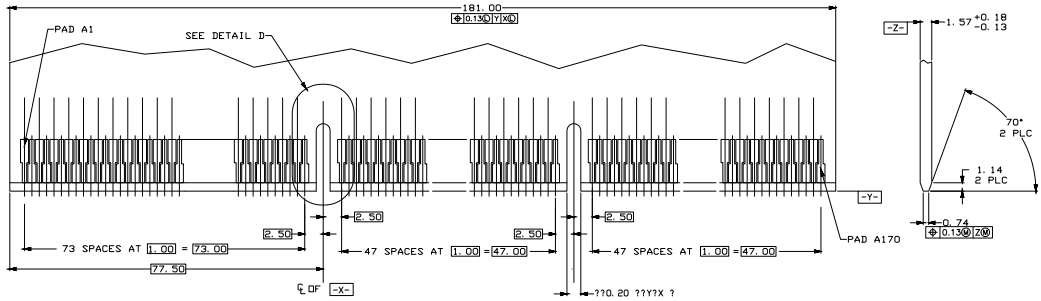

RECOMMENDED CONNECTOR MATING PAD PATTERN
(PRIMARY SIDE SHOWN)

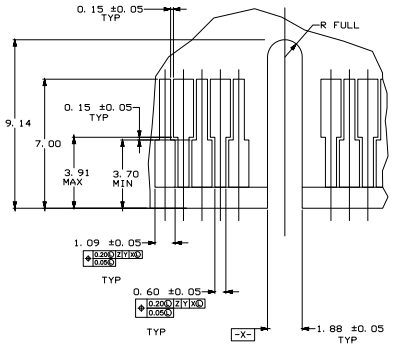

DETAIL D
SCALE 10:1

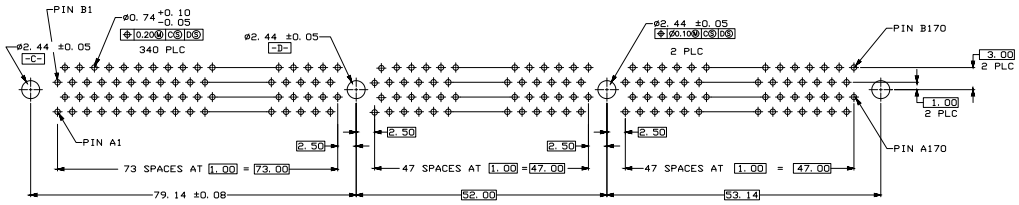

RECOMMENDED CONNECTOR MOUNTING HOLE PATTERN
(CONNECTOR SIDE SHOWN)

THIS DRAWING IS A CONTROLLED DOCUMENT.	TEN GAVIN ZHANG	Tyco Electronics Corporation Shanghai, P.R.China, 200233	
DIMENSIONS: mm	CH STEVEN YAO	NAME ASSEMBLY, 340 POSITION 1mm, CARD EDGE CONNECTOR	
TOLERANCES UNLESS SPECIFIED: 0 PLC ± -, 1 PLC ± -, 2 PLC ± 0.13, 3 PLC ± -, 4 PLC ± -, ANGLES ± 2°	APD I ENOMOTO	PRODUCT SPEC -	
MATERIAL	FINISH	APPLICATION SPEC -	SIZE A1 CAGE CODE 00779 DRAWING NO C-5145275 REVISION 01
		WEIGHT -	RESTRICTED TO -
		CUSTOMER DRAWING	SCALE 4:1 SHEET 2 OF 2

AMP 4805 REV 31MAR2000

F:\Gavin_zhang\B061995- -car edge\145275\C-5145275_02.dwg

Downloaded from Elcodis.com electronic components distributor