THIS DRAWING IS UNPUBLISHED. RELEASED FOR PUBLICATION -.-.
© COPYRIGHT 2005 BY TYCO ELECTRONICS CORPORATION. ALL RIGHTS RESERVED.

LOC	DIST
AJ	16

REVISIONS

P	LTR	DESCRIPTION	DATE	DWN	APVD
	J	REVISED PER EC OS14-0457-04	18NOV05	TS	DRD
	J1	REVISED PER ECO-09-021510	12SEP09	KK	AEG

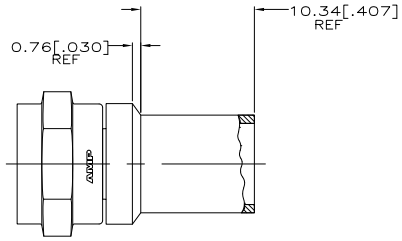

VIEW Y

SAME AS VIEW X
EXCEPT AS SHOWN

1. BRASS PER QQ-B-626.
2. NICKEL PER QQ-N-290.
3. FOR USE WITH BELDEN 9104(RG-59 TYPE) CABLE.
4. FOR USE WITH RG-6/U CABLE.
5. FOR USE WITH BELDEN 9100 CABLE.
6. CHROMATE OVER ZINC PER ASTM B 633
7. FOR USE WITH RG-59/U CABLE.
8. 58425-3, 58436-2 OR 58621-2
9. 58622-2
10. SEE I.S. 408-9221

11 OBSOLETE PARTS: OBSOLETE CIS STREAMLINING PER D.RENAUD/D.SINISI

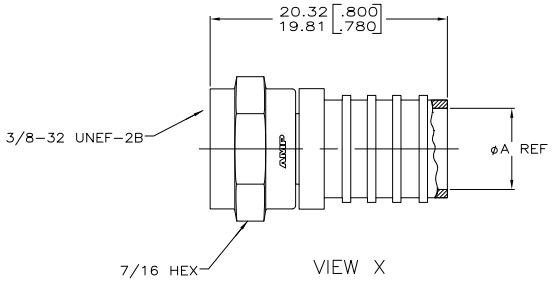

VIEW X

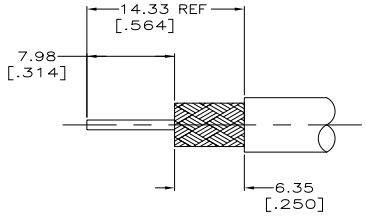

RECOMMENDED STRIP LENGTH

	VIEW	ØA	FINISH	PRO-CRIMPER DIE SET	CRIMP HEX	CABLE	PART NUMBER
SUPSD BY 414766-8	X	8.00[.315]	6	8	8.23[.324]	7	1-414766-0
	X	8.00[.315]	2	8	8.23[.324]	7	414766-8
SUPSE BY 414766-5	X	7.37[.290]	6	8	8.23[.324]	3	414766-6
	X	7.37[.290]	2	8	8.23[.324]	3	414766-5
OBSOLETE	~~Y~~	~~8.38[.330]~~	2	6	8.23[.324]	4	~~414766-2~~
11 OBSOLETE	~~X~~	~~7.37[.290]~~	2	9	7.75[.305]	5	~~414766-1~~

THIS DRAWING IS A CONTROLLED DOCUMENT.

DIMENSIONS: mm [INCHES]

TOLERANCES UNLESS OTHERWISE SPECIFIED:
0 PLC ± -
1 PLC ± -
2 PLC ± 0.41[.016]
3 PLC ± -
4 PLC ± -
ANGLES ± -

MATERIAL -
FINISH -

DWN J.L.GROFT 12MAR96
CHK W.R.GRAY JR. 12MAR96
APVD W.R.GRAY JR. 12MAR96
PRODUCT SPEC -
APPLICATION SPEC -
WEIGHT -

Tyco Electronics Corporation
Harrisburg, PA 17105-3608

NAME PLUG, COAXIAL, F SERIES
-
-

SIZE	CAGE CODE	DRAWING NO	RESTRICTED TO
A2	00779	C-414766	-

CUSTOMER DRAWING | SCALE 4:1 | SHEET 1 OF 1 | REV J1

414766

AMP 1471-9 REV 31MAR2000

Downloaded from Elcodis.com electronic components distributor