THIS DRAWING IS UNPUBLISHED. RELEASED FOR PUBLICATION 1997
© COPYRIGHT 1997 BY TYCO ELECTRONICS CORPORATION. ALL RIGHTS RESERVED.

LOC	DIST	REVISIONS					
A1		P	LTR	DESCRIPTION	DATE	DWN	APVD
			A6	REVISED PER ECO-09-027197	16DEC2009	KK	AEG

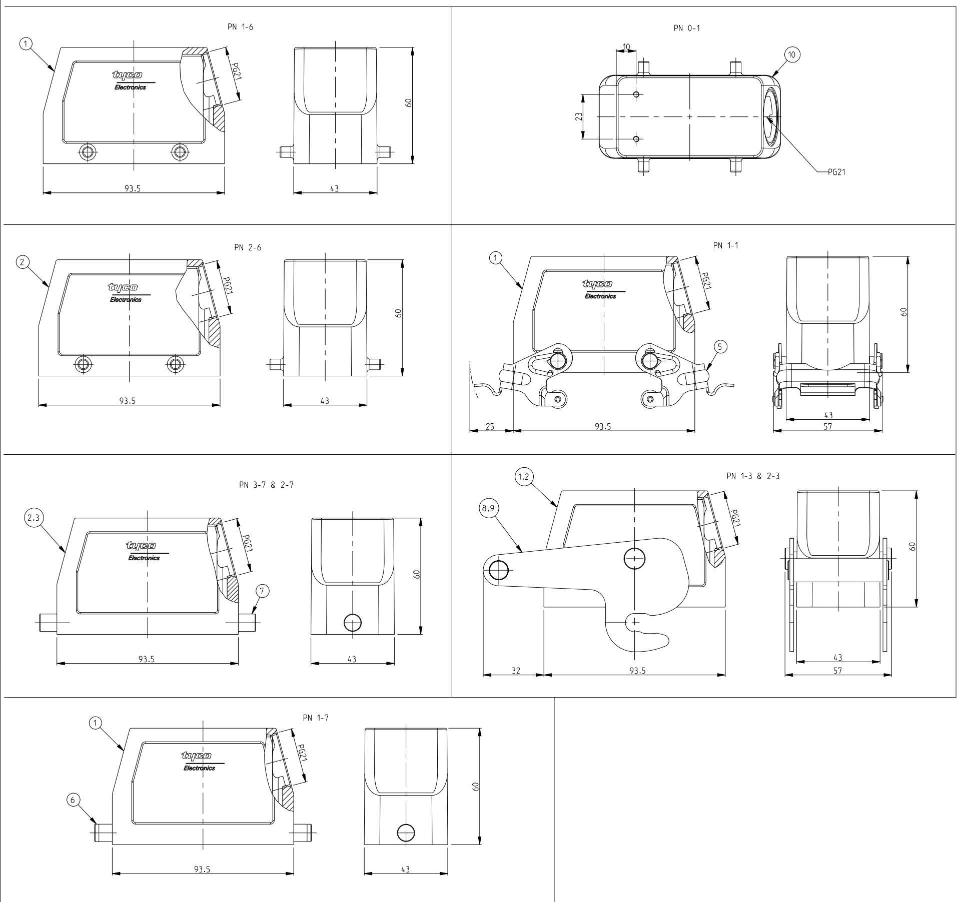

NOTES

1 Material: Housing: aluminium diecasting alloy

2 Surface:- -Powder varnish grey
-Aluminium oxide+
-Varnish black

3 Varnish on the inside not necessary

4 Packaging
Packaging quantity 5 piece in a box

5 OBSOLETE PARTS: OBSOLETE CIS STREAMLINING PER D.RENAUD/D.SINISI

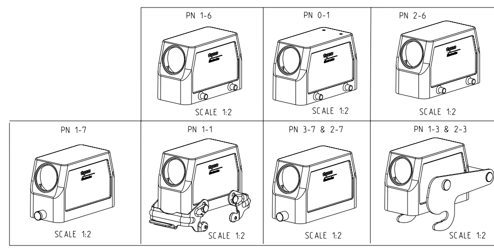

0-1 (OBSOLETE)	3-7	2-3 (OBSOLETE 5)	1-3	2-7	1-7	1-1	2-6	1-6	DESCRIPTION	MATERIAL	SURFACE	COLOR	ITEM NO	NOTES
1									Hood HB.16 Pg.1.21	Aluminium		Grey	10	2xM3 for nameplate
		1							ZB-Locking Clip	Stainless steel			9	-
			1						ZB-Locking Clip	Steel	Zinc plated	Blue	8	-
	2			2					LB-Clip bolt	Stainless steel			7	-
					2				LB-Clip bolt	Steel	Zinc plated	Blue	6	Special
						2			VS-Locking clip	Steel	Zinc plated	Blue	5	-
									VS-Clip bolt	Stainless steel			4	-
	1								Hood HB.16 Pg.1.21	Aluminium		No varnish	3	-
		1		1			1		Hood HB.16 Pg.1.21	Aluminium	Aluminium oxide	Black	2	Special
			1		1	1		1	Hood HB.16 Pg.1.21	Aluminium		Grey	1	-

ORDERING TEXT
- 1-6: HB.16.STS.1.21.G
- 2-6: HB-K.16.STS.1.21.G
- 1-1: HB.16.STS-VS.1.21.G
- 1-7: HB.16.STS-GR.1.21.G
- 2-7: HB-K.16.STS-GR.1.21.G
- 1-3: HB-Z.16.STS-ZB.1.21.G
- 2-3: ~~HB-K/Z.16.STS-ZB.1.21.G~~
- 3-7: HB.16.STS-GR.1.21.G-SO
- 0-1: ~~HB.16.STS.1.21.G-SO~~

THIS DRAWING IS A CONTROLLED DOCUMENT FOR TYCO ELECTRONICS CORPORATION. IT IS SUBJECT TO CHANGE AND THE CONTROLLING ENGINEERING ORGANIZATION SHOULD BE CONTACTED FOR THE LATEST REVISION.

DIMENSIONS:	mm
TOLERANCES UNLESS OTHERWISE SPECIFIED:	n.ISO 8015; n.ISO 2768-mH-E; n.DIN 16901-120; 0 PLC ±; 1 PLC ±; 2 PLC ±; 3 PLC ±; 4 PLC ±; ANGLES ±-
MATERIAL	
FINISH	
DWN	Schneider 31.03.1999
CHK	Schweiger 31.03.1999
APVD	- -
PRODUCT SPEC	108-74001, 108-74003
APPLICATION SPEC	114-74001, 114-74004
WEIGHT	
	Tyco Electronics, Tyco Electronics, AMP, GmbH, D-53819, Neunkirchen,Germany
NAME	Hood HB.16.STS.1.21.G
SIZE	A1
CAGE CODE	00779
DRAWING NO	C-1102292
RESTRICTED TO	-
CUSTOMER DRAWING	
SCALE	1:1
SHEET	1 OF 1
REV	A6

AMP 4805 REV 31MAR2000

Pro/ENGINEER DRAWING

Downloaded from Elcodis.com electronic components distributor