THIS DRAWING IS UNPUBLISHED. RELEASED FOR PUBLICATION -.-.-
© COPYRIGHT - By - ALL RIGHTS RESERVED

LOC	DIST	REVISIONS					
AD	00	P	LTR	DESCRIPTION	DATE	DWN	APVD
			S2	REVISED PER ECO-11-004587	11MAR11	RK	HMR

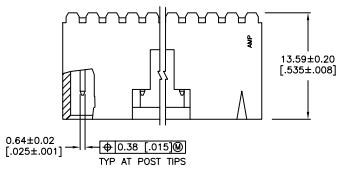

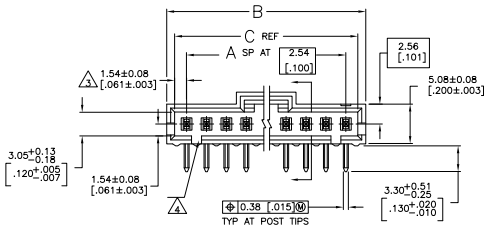

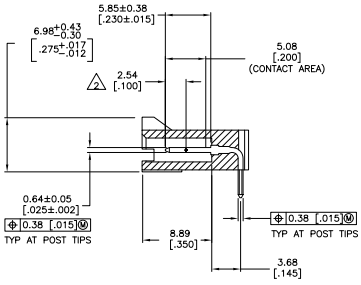

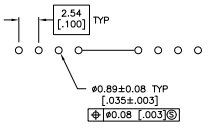

RECOMMENDED HOLE LAYOUT

1. .00038 [.000015] GOLD IN THE CONTACT AREA, .00254 [.000100] MATTE TIN–LEAD ON THE REMAINDER OF CONTACT, ALL OVER .00127 [.000050] NICKEL.
2. POINT OF MEASUREMENT FOR PLATING THICKNESS.
3. THE NOTED DIMENSIONS APPLY AT THE INTERSECTION OF THE POST AND THE HOUSING.
4. ON ASSEMBLIES WITH FOUR OR MORE POSITIONS, TWO POLARIZATION SLOTS. ON ASSEMBLIES WITH TWO OR THREE POSITIONS, ONE POLARIZATION SLOT.
5. .00038 [.000015] GOLD IN THE CONTACT AREA, .00254 [.000100] MATTE TIN ON THE REMAINDER OF CONTACT, ALL OVER .00127 [.000050] NICKEL.
6. HIGH TEMPERATURE CONFIGURATION
7. OBSOLETE PARTS: OBSOLETE CIS STREAMLINING PER D.RENAUD/D.SINISI

	PLATING	C	B	A	NO. OF POSN.	PART NO.
	1	64.01 [2.520]	66.04 [2.600]	24	25	2-103635-4
	1	61.47 [2.420]	63.50 [2.500]	23	24	2-103635-3
7 OBSOLETE	1	58.93 [2.320]	60.96 [2.400]	22	23	~~2-103635-2~~
7 SUPERSEDED BY 7-103635-1	1	56.39 [2.220]	58.42 [2.300]	21	22	~~2-103635-1~~
7 OBSOLETE	1	53.85 [2.120]	55.88 [2.200]	20	21	~~2-103635-0~~
	1	51.31 [2.020]	53.34 [2.100]	19	20	1-103635-9
7 OBSOLETE	1	48.77 [1.920]	50.80 [2.000]	18	19	~~1-103635-8~~
	1	46.23 [1.820]	48.26 [1.900]	17	18	1-103635-7
7 SUPERSEDED BY 6-103635-6	1	43.69 [1.720]	45.72 [1.800]	16	17	~~1-103635-6~~
	1	41.15 [1.620]	43.18 [1.700]	15	16	1-103635-5
	1	38.61 [1.520]	40.64 [1.600]	14	15	1-103635-4
	1	36.07 [1.420]	38.10 [1.500]	13	14	1-103635-3
	1	33.53 [1.320]	35.56 [1.400]	12	13	1-103635-2
	1	30.99 [1.220]	33.02 [1.300]	11	12	1-103635-1
	1	28.45 [1.120]	30.48 [1.200]	10	11	1-103635-0
	1	25.91 [1.020]	27.94 [1.100]	9	10	103635-9
	1	23.37 [.920]	25.40 [1.000]	8	9	103635-8
	1	20.83 [.820]	22.86 [.900]	7	8	103635-7
	1	18.29 [.720]	20.32 [.800]	6	7	103635-6
	1	15.75 [.620]	17.78 [.700]	5	6	103635-5
	1	13.21 [.520]	15.24 [.600]	4	5	103635-4
	1	10.67 [.420]	12.70 [.500]	3	4	103635-3
	1	8.13 [.320]	10.16 [.400]	2	3	103635-2
	1	5.59 [.220]	7.62 [.300]	1	2	103635-1

THIS DRAWING IS A CONTROLLED DOCUMENT.

DIMENSIONS: mm [INCHES]

TOLERANCES UNLESS OTHERWISE SPECIFIED: 0 PLC ± -, 1 PLC ± -, 2 PLC ± -, 3 PLC ± .005, 4 PLC ± -, ANGLES ± -

MATERIAL: SEE TABLE

FINISH: SEE TABLE

ENG	S. SHUEY 5-3-01
DSE	L. CASTAGNA 27-3-01
APVD	L. CASTAGNA 27-3-01
PRODUCT SPEC	108-25034
APPLICATION SPEC	114-25026
WEIGHT	–

TE Connectivity

NAME: HDR ASSY, RTANG, SINGLE ROW 2.54[.100] C/L, 0.64[.025] SQ POST, WITH PLZN & LATCHING, AMPMODU MTE

SIZE	CAGE CODE	DRAWING NO	RESTRICTED TO
A1	00779	C-103635	–

CUSTOMER DRAWING | SCALE 4:1 | SHEET 1 OF 2 | REV S2

4605 (3/11)

Downloaded from Elcodis.com electronic components distributor

THIS DRAWING IS UNPUBLISHED. RELEASED FOR PUBLICATION -.-.-
© COPYRIGHT - By - ALL RIGHTS RESERVED

LOC	DIST
—	—

REVISIONS

P	LTR	DESCRIPTION	DATE	DWN	APVD
	–	SEE SHEET 1	–	—	—

			C	B	A	NO. OF POSN.	PART NO.
	6	5	64.01 [2.520]	66.04 [2.600]	24	25	7-103635-4
	6	5	61.47 [2.420]	63.50 [2.500]	23	24	7-103635-3
7 OBSOLETE	6	5	58.93 [2.320]	60.96 [2.400]	22	23	~~7-103635-2~~
	6	5	56.39 [2.220]	58.42 [2.300]	21	22	7-103635-1
7 OBSOLETE	6	5	53.85 [2.120]	55.88 [2.200]	20	21	~~7-103635-0~~
	6	5	51.31 [2.020]	53.34 [2.100]	19	20	6-103635-9
7 OBSOLETE	6	5	48.77 [1.920]	50.80 [2.000]	18	19	~~6-103635-8~~
	6	5	46.23 [1.820]	48.26 [1.900]	17	18	6-103635-7
	6	5	43.69 [1.720]	45.72 [1.800]	16	17	6-103635-6
	6	5	41.15 [1.620]	43.18 [1.700]	15	16	6-103635-5
	6	5	38.61 [1.520]	40.64 [1.600]	14	15	6-103635-4
	6	5	36.07 [1.420]	38.10 [1.500]	13	14	6-103635-3
	6	5	33.53 [1.320]	35.56 [1.400]	12	13	6-103635-2
	6	5	30.99 [1.220]	33.02 [1.300]	11	12	6-103635-1
	6	5	28.45 [1.120]	30.48 [1.200]	10	11	6-103635-0
	6	5	25.91 [1.020]	27.94 [1.100]	9	10	5-103635-9
	6	5	23.37 [.920]	25.40 [1.000]	8	9	5-103635-8
	6	5	20.83 [.820]	22.86 [.900]	7	8	5-103635-7
	6	5	18.29 [.720]	20.32 [.800]	6	7	5-103635-6
	6	5	15.75 [.620]	17.78 [.700]	5	6	5-103635-5
	6	5	13.21 [.520]	15.24 [.600]	4	5	5-103635-4
	6	5	10.67 [.420]	12.70 [.500]	3	4	5-103635-3
	6	5	8.13 [.320]	10.16 [.400]	2	3	5-103635-2
	6	5	5.59 [.220]	7.62 [.300]	1	2	5-103635-1
REMARKS	PLATING						

THIS DRAWING IS A CONTROLLED DOCUMENT.

DIMENSIONS: mm [INCHES]

TOLERANCES UNLESS OTHERWISE SPECIFIED:
0 PLC ± –
1 PLC ± –
2 PLC ± –
3 PLC ± –
4 PLC ± –
ANGLES ± –

MATERIAL: SEE TABLE
FINISH: SEE TABLE

DR S. SHUEY 5-3-01
DES L. CASTAGNA 27-3-01
APVD L. CASTAGNA 27-3-01
PRODUCT SPEC 108-25034
APPLICATION SPEC 114-25026
WEIGHT –

TE Connectivity

NAME: HDR ASSY, RTANG, SINGLE ROW 2.54[.100] C/L, 0.64[.025] SQ POST, WITH PLZN & LATCHING, AMPMODU MTE

SIZE A1 | CAGE CODE 00779 | DRAWING NO C-103635 | RESTRICTED TO –

CUSTOMER DRAWING | SCALE 1:1 | SHEET 2 OF 2 | REV S2

4605 (3/11)

Downloaded from Elcodis.com electronic components distributor