DRAWING MADE IN THIRD ANGLE PROJECTION

THIS DRAWING IS UNPUBLISHED. RELEASED FOR PUBLICATION ,19 .

© COPYRIGHT 19 BY AMP INCORPORATED. ALL INTERNATIONAL RIGHTS RESERVED.

LOC	DIGIT
AD	00

REVISIONS

P	F	ZONE	LTR	DESCRIPTION	DATE	APPD
			J	REVISED PER EC 0S1A-0046-01	26FEB01	JG
			K	REV PER EC 0S1A-0173-01	02 OCT 02	RW
			L	REV PER EC 0S1A-0182-01	02 OCT 02	RW
			L1	REVISED PER ECO-09-021826	09MAY09	AEG

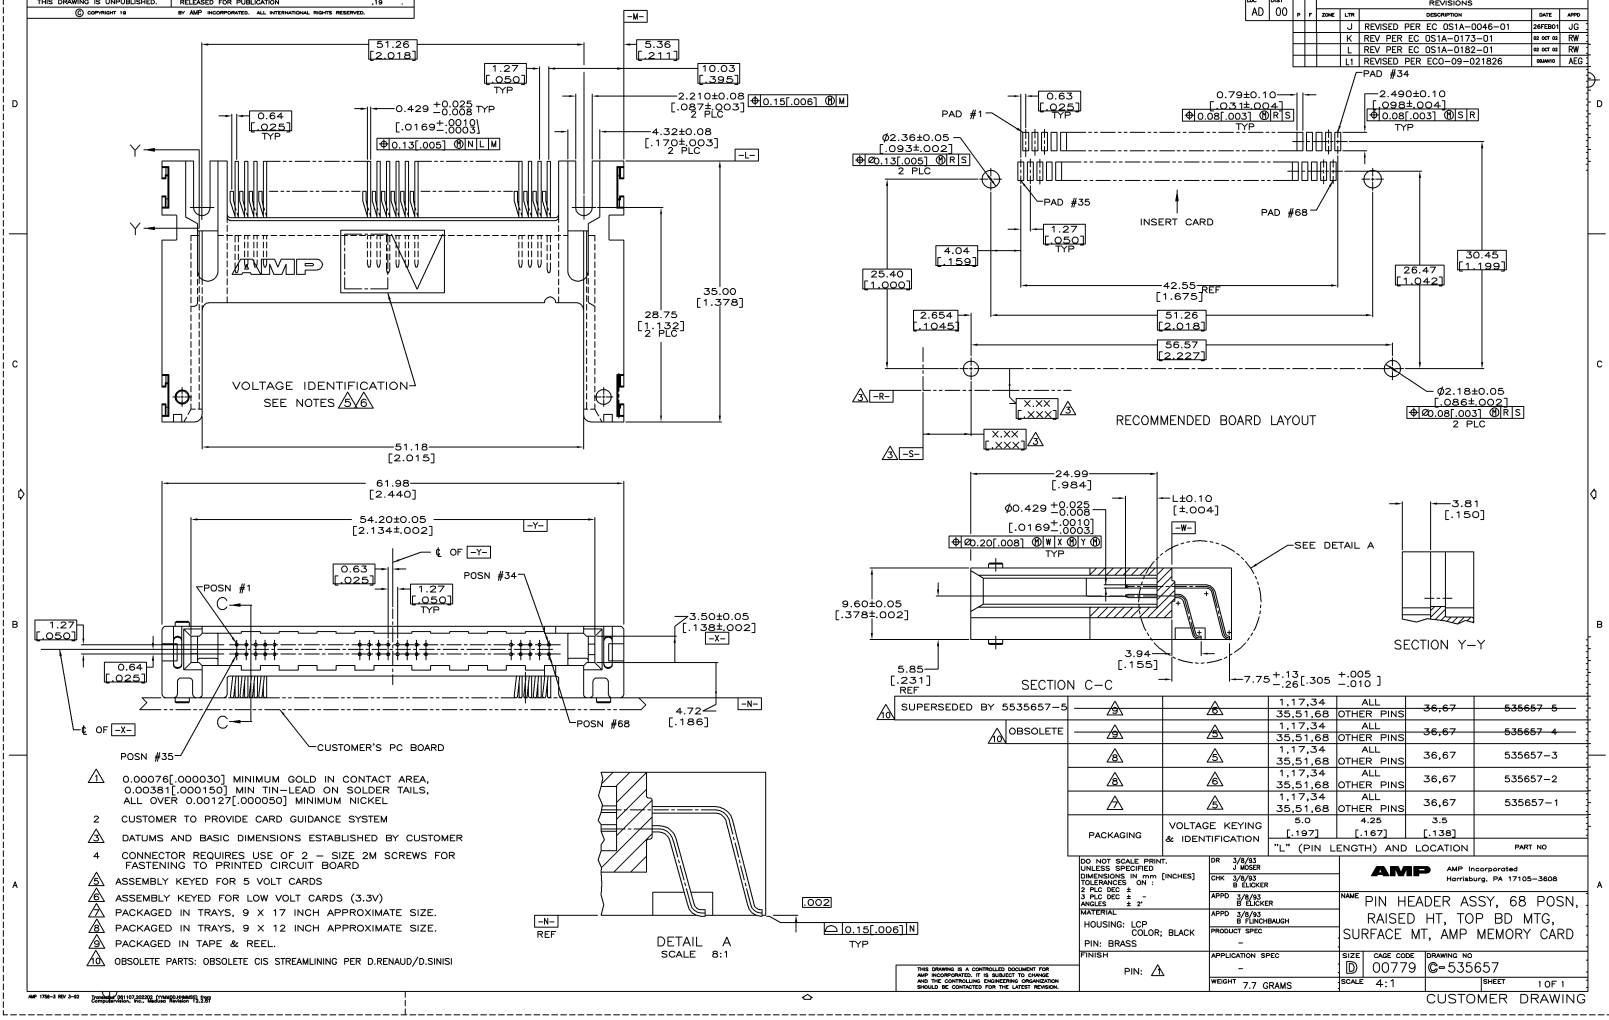

1. 0.00076[.000030] MINIMUM GOLD IN CONTACT AREA, 0.00381[.000150] MIN TIN–LEAD ON SOLDER TAILS, ALL OVER 0.00127[.000050] MINIMUM NICKEL
2. CUSTOMER TO PROVIDE CARD GUIDANCE SYSTEM
3. DATUMS AND BASIC DIMENSIONS ESTABLISHED BY CUSTOMER
4. CONNECTOR REQUIRES USE OF 2 – SIZE 2M SCREWS FOR FASTENING TO PRINTED CIRCUIT BOARD
5. ASSEMBLY KEYED FOR 5 VOLT CARDS
6. ASSEMBLY KEYED FOR LOW VOLT CARDS (3.3V)
7. PACKAGED IN TRAYS, 9 X 17 INCH APPROXIMATE SIZE.
8. PACKAGED IN TRAYS, 9 X 12 INCH APPROXIMATE SIZE.
9. PACKAGED IN TAPE & REEL.
10. OBSOLETE PARTS: OBSOLETE CIS STREAMLINING PER D.RENAUD/D.SINISI

SUPERSEDED BY 5535657-5	9	6	1,17,34 35,51,68	ALL OTHER PINS	~~36,67~~	~~535657-5~~
OBSOLETE	9	5	1,17,34 35,51,68	ALL OTHER PINS	~~36,67~~	~~535657-4~~
	8	5	1,17,34 35,51,68	ALL OTHER PINS	36,67	535657-3
	8	6	1,17,34 35,51,68	ALL OTHER PINS	36,67	535657-2
	7	5	1,17,34 35,51,68	ALL OTHER PINS	36,67	535657-1
PACKAGING	VOLTAGE KEYING & IDENTIFICATION		5.0 [.197]	4.25 [.167]	3.5 [.138]	
			"L" (PIN LENGTH) AND LOCATION			PART NO

DO NOT SCALE PRINT. UNLESS SPECIFIED DIMENSIONS IN mm [INCHES] TOLERANCES ON : 2 PLC DEC ± 3 PLC DEC ± ANGLES ± 2°

MATERIAL: HOUSING: LCP COLOR; BLACK PIN: BRASS

FINISH: PIN: 7

DR 3/8/93 J MOSER
CHK 3/8/93 B ELICKER
APPD 3/8/93 B ELICKER
APPD 3/8/93 B FLINCHBAUGH
PRODUCT SPEC –
APPLICATION SPEC –
WEIGHT 7.7 GRAMS

THIS DRAWING IS A CONTROLLED DOCUMENT FOR AMP INCORPORATED. IT IS SUBJECT TO CHANGE AND THE CONTROLLING ENGINEERING ORGANIZATION SHOULD BE CONTACTED FOR THE LATEST REVISION.

AMP Incorporated Harrisburg, PA 17105-3608

NAME: PIN HEADER ASSY, 68 POSN, RAISED HT, TOP BD MTG, SURFACE MT, AMP MEMORY CARD

SIZE D | CAGE CODE 00779 | DRAWING NO C-535657

SCALE 4:1 | SHEET 1 OF 1

CUSTOMER DRAWING

AMP 1706-3 REV 3-93

Downloaded from Elcodis.com electronic components distributor