DRAWING MADE IN THIRD ANGLE PROJECTION

THIS DRAWING IS UNPUBLISHED. RELEASED FOR PUBLICATION ,19 .

© COPYRIGHT 19 BY AMP INCORPORATED. ALL INTERNATIONAL RIGHTS RESERVED.

LOC	DIST
AD	39

REVISIONS

P	F	ZONE	LTR	DESCRIPTION	DATE	APPD
			P	REV PER 0310-0008-96	27NOV95	SAS
			R	REV PER 0010-0641-96	27NOV95	SAS
			S	REV PER 0310-0180-97	21APR97	SAS
			T	REV PER 0310-0433-97	03-DEC-97	SAS
			U	REV PER 0621-0309-98	07DEC98	JDV
			U1	REV PER ECO-09-021826	22AUG08	AEG

PRODUCT INSTRUCTION

PULL ON HOUSING TO REMOVE FROM POSTS.
DO NOT CONFINE THE CONDUCTORS OR PULL ON THE CONDUCTORS DURING REMOVAL ACTION.

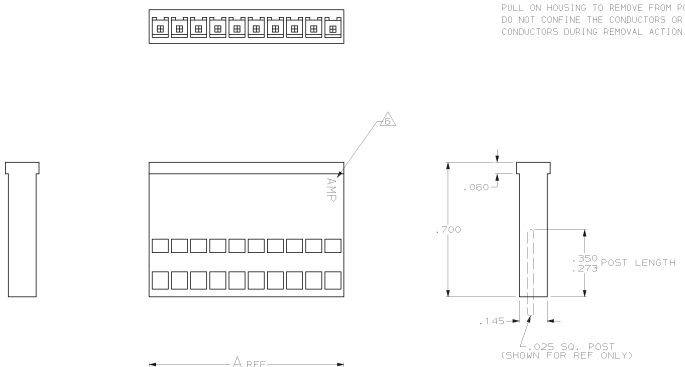

DETAIL Z

1. HOUSING ACCEPTS LOCKING CLIP CONTACT PART NO.S 87124, 87165,87190,87191,& MATES WITH .025 SQ. POSTS.
2. HOUSING: GLASS FILLED NYLON.
3. HOUSING: GLASS FILLED POLYESTER.
4. CORE PIN SUPPORT HOLES ARE OPTIONAL, AND MAY BE ROUND OR SQUARE OR MAY NOT BE PRESENT AT ALL.
5. MARKED (WHITE) AS SHOWN, THIS SIDE ONLY, WITH .06 HIGH CHARACTERS APPROX. IN CENTER OF HOUSING. "PULL HERE" AND PART NO. TO APPEAR ON HOUSINGS 6 POSITION AND LARGER.
6. RAISED AMP LOGO MOLDED IN HOUSING.
7. TEXTURED AMP LOGO MOLDED IN HOUSING. LOGO MAY APPEAR ON EITHER END OF HOUSING.
8. OBSOLETE PARTS: OBSOLETE CIS STREAMLINING PER D.RENAUD/D.SINISI

	NOTES	MAT'L	COLOR	D	C	B	A	POS	PART NUMBER (AS MOLDED)	PART NUMBER (STAMPED)
OBSOLETE 8	6	2	BROWN	.058	.300	3	.416	4	~~3-87175-4~~	
SUPERSEDED BY 87175-2	6	3	YELLOW	.054	0	0	.108	1	3-87175-4	
SUPERSEDED BY 87175-2	6	3	ORANGE	.054	0	0	.108	1	3-87175-3	
SUPERSEDED BY 87175-2	6	3	RED	.054	0	0	.108	1	3-87175-2	
	6	3	BROWN	.054	0	0	.108	1	-	
OBSOLETE 8	6	3	BLACK	.058	1.300	13	1.416	14	3-87175-0	~~3-87175-0~~
	6	3	BLACK	.058	1.200	12	1.316	13	2-87175-9	~~2-87175-9~~
	6	3	BLACK	.058	1.100	11	1.216	12	2-87175-5	2-87175-5
	6	3	BLACK	.058	1.000	10	1.116	11	2-87175-4	2-87175-3
	6	3	BLACK	.058	.900	9	1.016	10	2-87175-3	2-87175-1
	6	3	BLACK	.058	.800	8	.916	9	2-87175-0	1-87175-9
	6	3	BLACK	.058	.700	7	.816	8	1-87175-8	1-87175-7
	2	3	BLACK	.058	.600	6	.716	7	1-87175-5	1-87175-5
	2	3	BLACK	.058	.500	5	.616	6	1-87175-4	1-87175-3
	2	3	BLACK	.058	.400	4	.516	5	1-87175-2	
	2	3	BLACK	.058	.300	3	.416	4	1-87175-0	
	2	3	BLACK	.058	.200	2	.316	3	87175-8	
	2	3	BLACK	.058	.100	1	.216	2	87175-6	
	6	3	BLACK	.058	1.400	14	1.516	15	87175-4	87175-3
	7	3	BLACK	.054	0	0	.108	1	87175-2	

PART NO

DO NOT SCALE PRINT.
UNLESS SPECIFIED DIMENSIONS IN INCHES
TOLERANCES ON :
2 PLC DEC ±
3 PLC DEC ± .005
ANGLES ± 0°30'

MATERIAL
SEE TABLE

FINISH
-

DR 11-16-89 D.KEITZER
CHK 11-29-89 S. BEAM
APPD 11-29-89 S. BEAM
APPD 11-29-89 R. ELICKER
PRODUCT SPEC 108-36028
APPLICATION SPEC 114-25006
WEIGHT -

AMP INCORPORATED Harrisburg, Pa. 17105

NAME
HOUSING-LOCKING CLIP .025 SQ. POST, .100 CENTERS (CLOSE END) SINGLE ROW

SIZE D | FSCM NO 00779 | DRAWING NO 87175
SCALE 4:1 | SHEET 1 OF 1

CUSTOMER DRAWING

Downloaded from Elcodis.com electronic components distributor