DRAWING MADE IN THIRD ANGLE PROJECTION

THIS DRAWING IS UNPUBLISHED. RELEASED FOR PUBLICATION .19

© COPYRIGHT '19 BY AMP INCORPORATED, HARRISBURG, PA. ALL INTERNATIONAL RIGHTS RESERVED. AMP PRODUCTS MAY BE COVERED BY U.S. AND FOREIGN PATENTS AND/OR PATENTS PENDING.

LOC	DIST
AF	50

P	F	ZONE	LTR	REVISIONS DESCRIPTION	DATE	APPROVED
			G	REVISED AF-7356	8/8/95	JR/CM

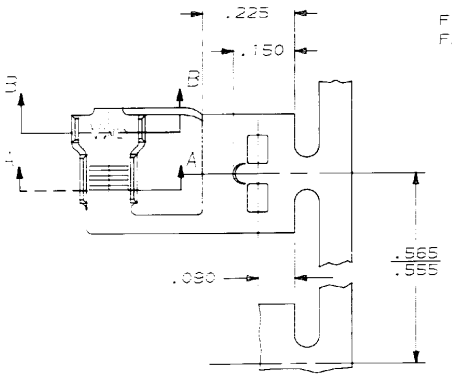

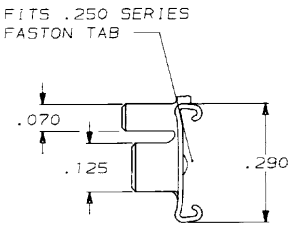

1 - CONTINUOUS STRIP ON REELS.

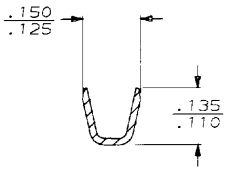

SECTION A-A

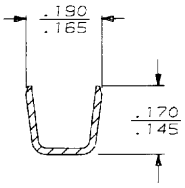

SECTION B-B

INSUL RANGE	WIRE SIZE	TAB THK ±.001	FINISH	MATERIAL	PART NO
~~.090-.140~~	~~22-16~~	~~.032~~	~~NICKEL~~	~~.016 STEEL~~	~~62418-3~~
.090-.140	22-16	.032	TIN	.016 BRASS	62418-2
.090-.140	22-16	.032	——	.016 BRASS	62418-1

INSUL BARREL CRIMP			WIRE BARREL CRIMP			±.002 HEIGHT	WIRE
TYPE	WIDTH	STRIP LENGTH ±.015	TYPE	WIDTH			
F	.155	.188	F	.090		.067	16
						.060	18
						.056	20
						.054	22

UNLESS OTHERWISE SPECIFIED DIMENSIONS ARE IN INCHES TOLERANCES ON: 2 PL DEC = —— 3 PL DEC ± .015 ANGLES ± ——

MATERIAL ——

FINISH ——

DR	JR RUTH	10-7-85
CHK	G YETTER	10-18-85
APPD	G MEYERS	10-21-85
APPD	R KUZO	10-29-85
PRODUCT SPEC	——	
APPLICATION SPEC	114-2079	
WEIGHT	——	

AMP — AMP INCORPORATED Harrisburg, Pa. 17105

NAME .250 SERIES FLAG FASTON RECEPTACLE

SIZE	FSCM NO	DRAWING NO
B	00779	62418

SCALE NTS SHEET 1 OF 1

CUSTOMER DRAWING

AMP 1470-15 REV 10-84

Downloaded from Elcodis.com electronic components distributor