THIS DRAWING IS UNPUBLISHED. RELEASED FOR PUBLICATION -.-.
© COPYRIGHT - BY TYCO ELECTRONICS CORPORATION. ALL RIGHTS RESERVED.

LOC	DIST
AF	50

REVISIONS

P	LTR	DESCRIPTION	DATE	DWN	APVD
	M1	REVISED PER ECR-06-000467	23MAY06	HMR	GP

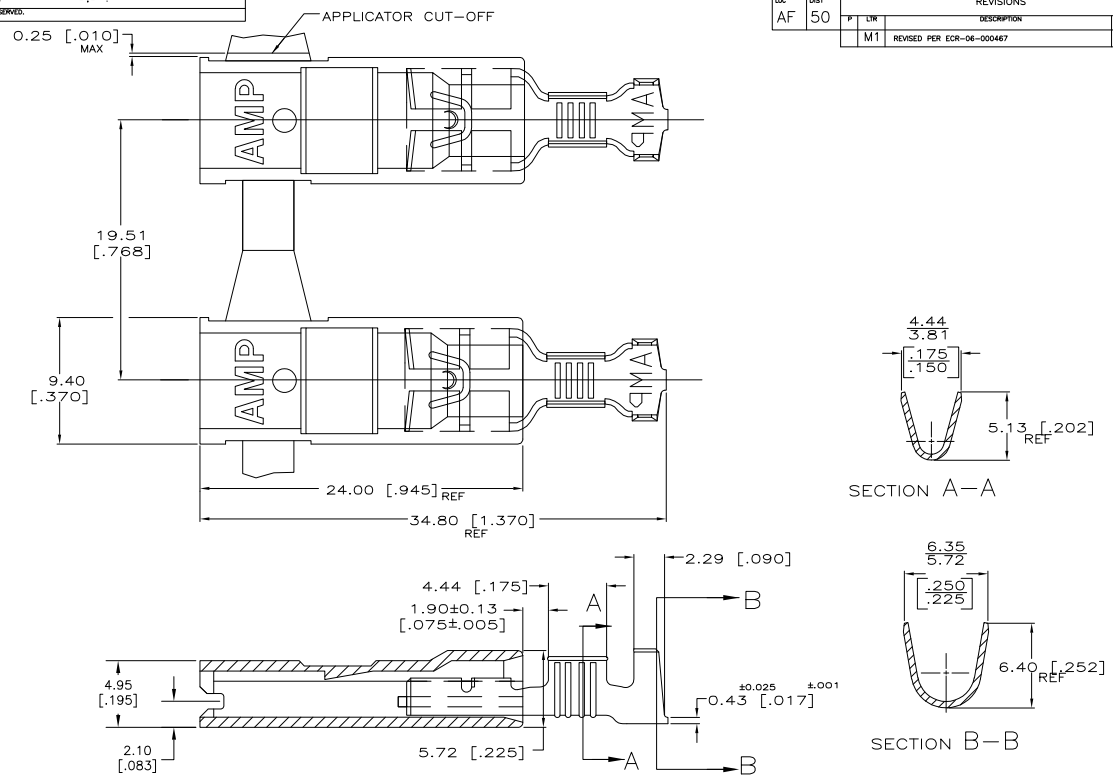

OBSOLETE						
	~~BULK~~	~~PLAIN~~				~~5-520974-2~~
	STANDARD	2 TIN PLATED	3.30-4.57 [.130-.180]	2.0-5.0 mm [14-10]	0.813 [.032]	520974-2
		PLAIN				520974-1
	PACKAGING	TERMINAL FINISH	INSULATION RANGE	WIRE SIZE	MATING TAB THK ±0.025 [±.001]	PART NO.

1 LOW-INSERTION FASTON TERMINALS, BASE P/N 63639, ARE USED IN THIS PRODUCT.

2 0.002032 [.000080] MIN TIN PER MIL-T-10727.

3 MATERIAL: HOUSING 6/6 NTLON
TERMINAL - 4M BRASS

4 FINISH: HOUSING - COLOR, NATURAL
TERMINAL - SEE TABLE

THIS DRAWING IS A CONTROLLED DOCUMENT.

DIMENSIONS: mm [INCHES]

TOLERANCES UNLESS OTHERWISE SPECIFIED:
0 PLC ± -
1 PLC ± -
2 PLC ± -
3 PLC ± 0.25 [.010]
4 PLC ± -
ANGLES ± -

MATERIAL 3 FINISH 4

DWN JR RUTH 6/11/90
CHK MS FEHER 6/11/90
APVD -
PRODUCT SPEC 108-1285
APPLICATION SPEC 114-2124
WEIGHT -

Tyco Electronics Corporation
Harrisburg, PA 17105-3608

NAME ASSEMBLY, RECEPTACLE, ULTRA-POD, 6.35 [.250] SERIES

SIZE	CAGE CODE	DRAWING NO	RESTRICTED TO
A2	00779	C-520974	-

CUSTOMER DRAWING | SCALE 5:1 | SHEET 1 of 1 | REV M1

520974 B

AMP 1471-9 REV 31MAR2000

Downloaded from Elcodis.com electronic components distributor