THIS DRAWING IS UNPUBLISHED. RELEASED FOR PUBLICATION -.-.-
© COPYRIGHT - By - ALL RIGHTS RESERVED

LOC	DIST
AD	00

REVISIONS

P	LTR	DESCRIPTION	DATE	DWN	APVD
	K2	REVISED PER ECO-11-004587	11MAR11	RK	HMR

1. THE NOTED DIMENSIONS APPLY AT THE INTERSECTION OF THE POST AND THE HOUSING.
2. THE NOTED DIMENSION APPLIES FROM THE BASIC DIMENSION (NOT THE POST CENTERLINE) TO THE SURFACE INDICATED.
3. 0.000762[.000030] GOLD ON CONTACT AREA, 0.00254–0.00508[.000100–.000200] MATTE TIN–LEAD ON SOLDER TAIL, ALL OVER 0.00127[.000050] NICKEL.
4. HOUSING: LCP, COLOR–BLACK. POSTS: PHOSPHOR BRONZE.
5. 0.000762[.000030] GOLD ON CONTACT AREA, 0.00254–0.00508[.000100–.000200] MATTE TIN ON SOLDER TAIL, ALL OVER 0.00127[.000050] NICKEL.
6. PRELIMINARY PART – NOT RELEASED FOR PRODUCTION.
7. OBSOLETE PARTS: OBSOLETE C/S STREAMLINING PER D.RENAUD/D.SINISI

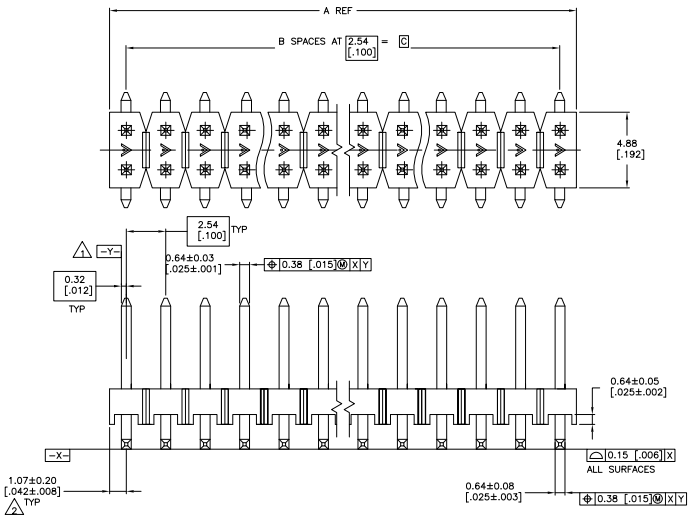

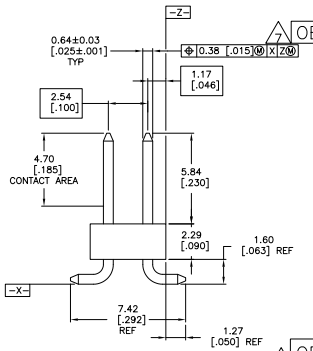

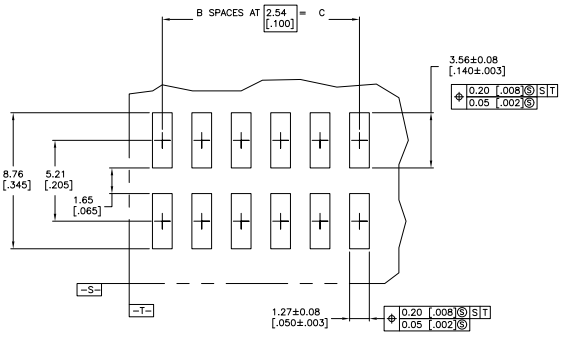

RECOMMENDED PCB LAYOUT
FOR USE WITH .008 THICK STENCIL

5	35.56 [1.400]	14	37.69 [1.484]	30	6–146130–4
5	33.02 [1.300]	13	35.15 [1.384]	28	~~6–146130–3~~
5	30.48 [1.200]	12	32.61 [1.284]	26	6–146130–2
5	27.94 [1.100]	11	30.07 [1.184]	24	6–146130–1
5	25.40 [1.000]	10	27.53 [1.084]	22	6–146130–0
5	22.86 [.900]	9	24.99 [.984]	20	5–146130–9
5	20.32 [.800]	8	22.45 [.884]	18	5–146130–8
5	17.78 [.700]	7	19.91 [.784]	16	5–146130–7
5	15.24 [.600]	6	17.37 [.684]	14	5–146130–6
5	12.70 [.500]	5	14.83 [.584]	12	5–146130–5
5	10.16 [.400]	4	12.29 [.484]	10	5–146130–4
5	7.62 [.300]	3	9.75 [.384]	8	5–146130–3
5	5.08 [.200]	2	7.21 [.284]	6	5–146130–2
5	2.54 [.100]	1	4.67 [.184]	4	5–146130–1
6 OBSOLETE 5	17.78 [.700]	7	19.91 [.784]	16	~~1–146130–8~~
6 OBSOLETE 5	5.08 [.200]	2	7.21 [.284]	6	~~1–146130–7~~
3	35.56 [1.400]	14	37.69 [1.484]	30	1–146130–4
7 OBSOLETE 3	33.02 [1.300]	13	35.15 [1.384]	28	~~1–146130–3~~
3	30.48 [1.200]	12	32.61 [1.284]	26	1–146130–2
3	27.94 [1.100]	11	30.07 [1.184]	24	1–146130–1
7 SUPERSEDED BY 6–146130–0 3	25.40 [1.000]	10	27.53 [1.084]	22	~~1–146130–0~~
3	22.86 [.900]	9	24.99 [.984]	20	146130–9
3	20.32 [.800]	8	22.45 [.884]	18	146130–8
3	17.78 [.700]	7	19.91 [.784]	16	146130–7
3	15.24 [.600]	6	17.37 [.684]	14	146130–6
3	12.70 [.500]	5	14.83 [.584]	12	146130–5
3	10.16 [.400]	4	12.29 [.484]	10	146130–4
3	7.62 [.300]	3	9.75 [.384]	8	146130–3
3	5.08 [.200]	2	7.21 [.284]	6	146130–2
3	2.54 [.100]	1	4.67 [.184]	4	146130–1
PLATING	C	B	A	NO. OF POSN	PART NUMBER

THIS DRAWING IS A CONTROLLED DOCUMENT.

DIMENSIONS: mm [INCHES]
TOLERANCES UNLESS OTHERWISE SPECIFIED:
0 PLC ± –
1 PLC ± –
2 PLC ± –
3 PLC ± 0.13[.005]
4 PLC ± –
ANGLES ± –
FINISH SEE TABLE
MATERIAL 4

TEK J.KNAUB 30-09-94
CHK G. DUBNICZKI 30-09-94
APVD G. DUBNICZKI 30-09-94
PRODUCT SPEC –
APPLICATION SPEC –
WEIGHT –

TE Connectivity

NAME SURFACE MOUNT HEADER ASSEMBLY, MOD II, BREAKAWAY, VERTICAL, DOUBLE ROW, .100 X.100 CL, .025 SQ.POST

SIZE A1 | CAGE CODE 00779 | DRAWING NO C-146130 | RESTRICTED TO –

CUSTOMER DRAWING | SCALE 8:1 | SHEET 1 OF 1 | REV K2

4805 (3/11)

Downloaded from Elcodis.com electronic components distributor