THIS DRAWING IS UNPUBLISHED. RELEASED FOR PUBLICATION -.-.-
© COPYRIGHT - By - ALL RIGHTS RESERVED

UOC	DIST
AD	00

REVISIONS

P	LTR	DESCRIPTION	DATE	DWN	APVD
	K3	REVISED PER ECO-11-004587	11MAR11	RK	HMR

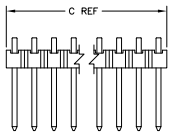

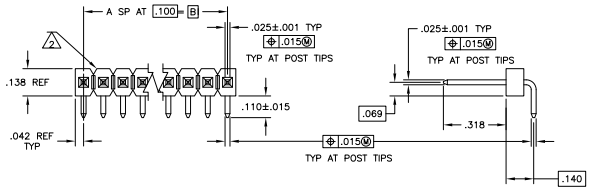

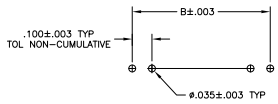

RECOMMENDED HOLE LAYOUT

1. ASSEMBLY MAY BE BROKEN TO THE DESIRED NUMBER OF POSITIONS.
2. BREAKAWAY NOTCH ANGLE CAN BE ORIENTED TO THE RIGHT (AS SHOWN) OR TO THE LEFT
3. .000100-.000200 MATTE TIN-LEAD OVER .000050 NICKEL.
4. .000100-.000200 BRIGHT TIN OVER .000050 NICKEL.
5. PRELIMINARY PART - NOT RELEASED FOR PRODUCTION.
6. HOUSING MATERIAL: FLAME RETARDANT THERMOPLASTIC; COLOR-BLACK. POSTS: PHOS BRONZE
7. .000100-.000200 MATTE TIN OVER .000050 NICKEL.
8. OBSOLETE PARTS: OBSOLETE CIS STREAMLINING PER D.RENAUD/D.SINISI

		A	B	C	PLATING	PART NUMBER
	39	40	3.984	3.900		9-103323-0
OBSOLETE	38	39	3.884	3.800		~~8-103328-9~~
OBSOLETE	37	38	3.784	3.700		~~8-103328-8~~
OBSOLETE	36	37	3.684	3.600		~~8-103328-7~~
	35	36	3.584	3.500		8-103328-6
OBSOLETE	34	35	3.484	3.400		~~8-103328-5~~
OBSOLETE	33	34	3.384	3.300		~~8-103328-4~~
OBSOLETE	32	33	3.284	3.200		~~8-103328-3~~
OBSOLETE	31	32	3.184	3.100		~~8-103328-2~~
OBSOLETE	30	31	3.084	3.000		~~8-103328-1~~
OBSOLETE	29	30	2.984	2.900		~~8-103328-0~~
OBSOLETE	28	29	2.884	2.800		~~7-103323-9~~
OBSOLETE	27	28	2.784	2.700		~~7-103323-8~~
OBSOLETE	26	27	2.684	2.600		~~7-103323-7~~
OBSOLETE	25	26	2.584	2.500		~~7-103323-6~~
OBSOLETE	24	25	2.484	2.400		~~7-103323-5~~
OBSOLETE	23	24	2.384	2.300		~~7-103323-4~~
OBSOLETE	22	23	2.284	2.200		~~7-103323-3~~
OBSOLETE	21	22	2.184	2.100		~~7-103323-2~~
OBSOLETE	20	21	2.084	2.000		~~7-103323-1~~
	19	20	1.984	1.900		7-103323-0
OBSOLETE	18	19	1.884	1.800		~~6-103323-9~~
OBSOLETE	17	18	1.784	1.700		~~6-103323-8~~
OBSOLETE	16	17	1.684	1.600		~~6-103323-7~~
OBSOLETE	15	16	1.584	1.500		~~6-103323-6~~
OBSOLETE	14	15	1.484	1.400		~~6-103323-5~~
OBSOLETE	13	14	1.384	1.300		~~6-103323-4~~
OBSOLETE	12	13	1.284	1.200		~~6-103323-3~~
OBSOLETE	11	12	1.184	1.100		~~6-103323-2~~
OBSOLETE	10	11	1.084	1.000		~~6-103323-1~~
	9	10	.984	.900		6-103323-0
OBSOLETE	8	9	.884	.800		~~5-103323-9~~
OBSOLETE	7	8	.784	.700		~~5-103323-8~~
OBSOLETE	6	7	.684	.600		~~5-103323-7~~
OBSOLETE	5	6	.584	.500		~~5-103323-6~~
	4	5	.484	.400		5-103323-5
	3	4	.384	.300		5-103323-4
OBSOLETE	2	3	.284	.200		~~5-103323-3~~
OBSOLETE	1	2	.184	.100		~~5-103323-2~~
OBSOLETE	—	1	.084	—	—	~~5-103323-1~~

		A	B	C	PLATING	PART NUMBER
	39	40	3.984	3.900		4-103323-2
	39	40	3.984	3.900		4-103323-1
	39	40	3.984	3.900		4-103323-0
OBSOLETE	38	39	3.884	3.800		~~3-103323-9~~
OBSOLETE	37	38	3.784	3.700		~~3-103323-8~~
OBSOLETE	36	37	3.684	3.600		~~3-103323-7~~
SUPERSEDED	35	36	3.584	3.500		~~3-103323-6~~
OBSOLETE	34	35	3.484	3.400		~~3-103323-5~~
OBSOLETE	33	34	3.384	3.300		~~3-103323-4~~
OBSOLETE	32	33	3.284	3.200		~~3-103323-3~~
OBSOLETE	31	32	3.184	3.100		~~3-103323-2~~
OBSOLETE	30	31	3.084	3.000		~~3-103323-1~~
OBSOLETE	29	30	2.984	2.900		~~3-103323-0~~
OBSOLETE	28	29	2.884	2.800		~~2-103323-9~~
OBSOLETE	27	28	2.784	2.700		~~2-103323-8~~
OBSOLETE	26	27	2.684	2.600		~~2-103323-7~~
OBSOLETE	25	26	2.584	2.500		~~2-103323-6~~
OBSOLETE	24	25	2.484	2.400		~~2-103323-5~~
OBSOLETE	23	24	2.384	2.300		~~2-103323-4~~
OBSOLETE	22	23	2.284	2.200		~~2-103323-3~~
OBSOLETE	21	22	2.184	2.100		~~2-103323-2~~
OBSOLETE	20	21	2.084	2.000		~~2-103323-1~~
	19	20	1.984	1.900		2-103323-0
OBSOLETE	18	19	1.884	1.800		~~1-103323-9~~
OBSOLETE	17	18	1.784	1.700		~~1-103323-8~~
OBSOLETE	16	17	1.684	1.600		~~1-103323-7~~
	15	16	1.584	1.500		1-103323-6
OBSOLETE	14	15	1.484	1.400		~~1-103323-5~~
OBSOLETE	13	14	1.384	1.300		~~1-103323-4~~
OBSOLETE	12	13	1.284	1.200		~~1-103323-3~~
OBSOLETE	11	12	1.184	1.100		~~1-103323-2~~
OBSOLETE	10	11	1.084	1.000		~~1-103323-1~~
	9	10	.984	.900		1-103323-0
	8	9	.884	.800		103323-9
OBSOLETE	7	8	.784	.700		~~103323-8~~
	6	7	.684	.600		103323-7
	5	6	.584	.500		103323-6
SUPERSEDED	4	5	.484	.400		~~103323-5~~
SUPERSEDED	3	4	.384	.300		~~103323-4~~
	2	3	.284	.200		103323-3
	1	2	.184	.100		103323-2
OBSOLETE	—	1	.084	—	—	~~103323-1~~

THIS DRAWING IS A CONTROLLED DOCUMENT.

DIMENSIONS: INCHES

TOLERANCES UNLESS OTHERWISE SPECIFIED: 0 PLC ± - / 1 PLC ± - / 2 PLC ± - / 3 PLC ± .005 / 4 PLC ± - / ANGLES ± -

MATERIAL 6

FINISH SEE TABLE

TRN	J.MARTINELLI	19OCT09
CHK	JOHN KNITTLE	23NOV09
APD	R. FLINCHBAUGH	23NOV09
PRODUCT SPEC	-	
APPLICATION SPEC	-	
WEIGHT	-	

TE Connectivity

NAME: HEADER ASSY, MOD II, BREAKAWAY, SINGLE ROW, .100 , RIGHT ANGLE, WITH .025 SQUARE POSTS

SIZE	CAGE CODE	DRAWING NO	RESTRICTED TO
A1	00779	C-103323	-

CUSTOMER DRAWING | SCALE 4:1 | SHEET 1 OF 1 | REV K3

4805 (3/11)

Downloaded from Elcodis.com electronic components distributor