THIS DRAWING IS UNPUBLISHED. RELEASED FOR PUBLICATION
© COPYRIGHT - By - ALL RIGHTS RESERVED.

LOC	DIST	REVISIONS				
GP	00	P	LTR	DESCRIPTION	DATE	DRN	APVD
			B	REVISE PER ECO-11024459	13/DEC/11	ECC	RMT

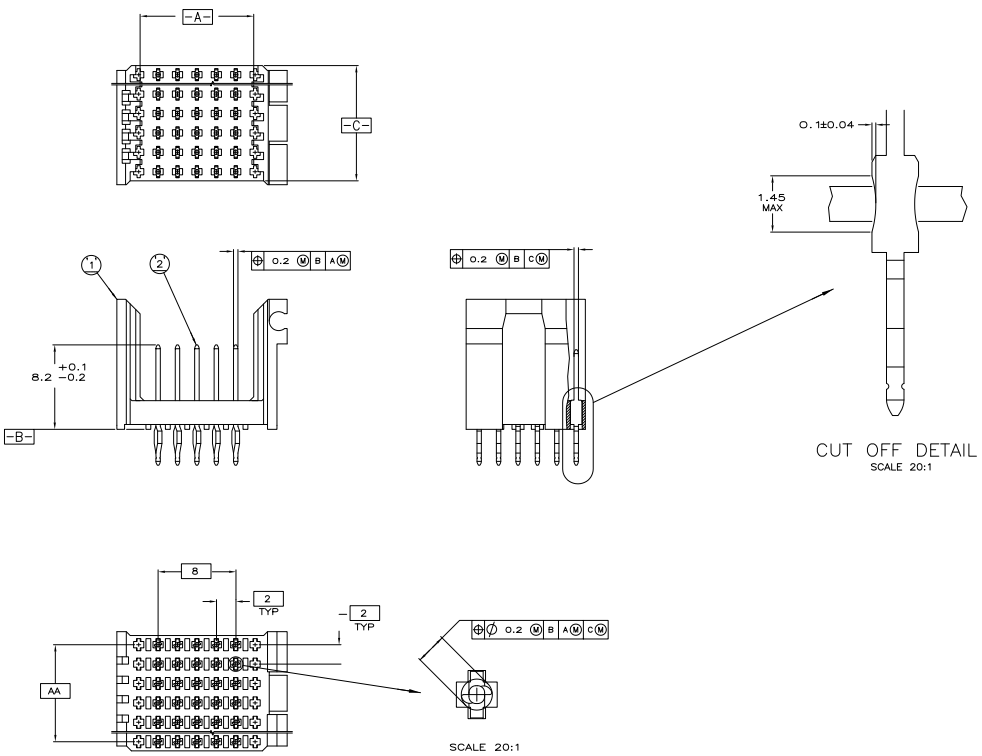

1. HOUSING MATERIAL: POLYESTER PBT, MOLDING COMPOUND, FLM RTD, 20% GLASS FILLED, COLOR: BLACK
2. CONTACT MATERIAL: PHOSPHOR BRONZE PER UNS C51100, TEMPER H04
3. CONTACT FINISH:
   MATING SURFACE: 0.0008 MIN GOLD OVER 0.0013 NICKEL.
   ON LEADS: 0.0005 MIN TIN OVER 0.0013 MIN NICKEL.
4. PRODUCT AND PROCESSING MUST MEET REQUIREMENTS OF TE STANDARD TEC-138-702.

	AA	ROWS	PART NO
OBSOLETE	~~48~~	~~25~~	~~2-5636120-2~~
	46	24	2-5636120-1
	44	23	2-5636120-0
	42	22	1-5636120-9
	40	21	1-5636120-8
	38	20	1-5636120-7
	36	19	1-5636120-6
	34	18	1-5636120-5
	32	17	1-5636120-4
	30	16	1-5636120-3
	28	15	1-5636120-2
	26	14	1-5636120-1
	24	13	1-5636120-0
	22	12	5636120-9
OBSOLETE	~~20~~	~~11~~	~~5636120-8~~
	18	10	5636120-7
	16	9	5636120-6
OBSOLETE	~~14~~	~~8~~	~~5636120-5~~
	12	7	5636120-4
OBSOLETE	~~10~~	~~6~~	~~5636120-3~~
OBSOLETE	~~8~~	~~5~~	~~5636120-2~~
OBSOLETE	~~6~~	~~4~~	~~5636120-1~~

THIS DRAWING IS A CONTROLLED DOCUMENT.

DIMENSIONS: mm

TOLERANCES UNLESS OTHERWISE SPECIFIED:
0 PLC ± 0.13
1 PLC ± 0.13
2 PLC ± 0.13
3 PLC ± 0.13
4 PLC ± 0.13
ANGLES ± -

MATERIAL 1 - 2
FINISH - 3

DWN: E.C. CLAYBAUGH 30/JAN/09
CHK: C.ADAMS 30/JAN/09
APVD: C.ADAMS 30/JAN/09
PRODUCT SPEC: -
APPLICATION SPEC: -
WEIGHT: -

TE Connectivity

NAME: HEADER,2mm HM
-
-

SIZE: A1 | CAGE CODE: 00779 | DRAWING NO: C-5636120 | RESTRICTED TO: -

CUSTOMER DRAWING | SCALE: 5:1 | SHEET 1 OF 1 | REV B

4805 (3/11)

13DEC2011 1:57pm us022590 C:\A-WORK\Development\TAN,Robbie\REVISED\5636120_1-c.dwg

Downloaded from Elcodis.com electronic components distributor