THIS DRAWING IS UNPUBLISHED. RELEASED FOR PUBLICATION -.-.-
© COPYRIGHT 2005 BY TYCO ELECTRONICS CORPORATION. ALL RIGHTS RESERVED.

LOC	DIST
AD	25

REVISIONS

P	LTR	DESCRIPTION	DATE	DWN	APVD
	K	REVISED PER ECN 0512-0553-04	30MAR05	JDP	DRD

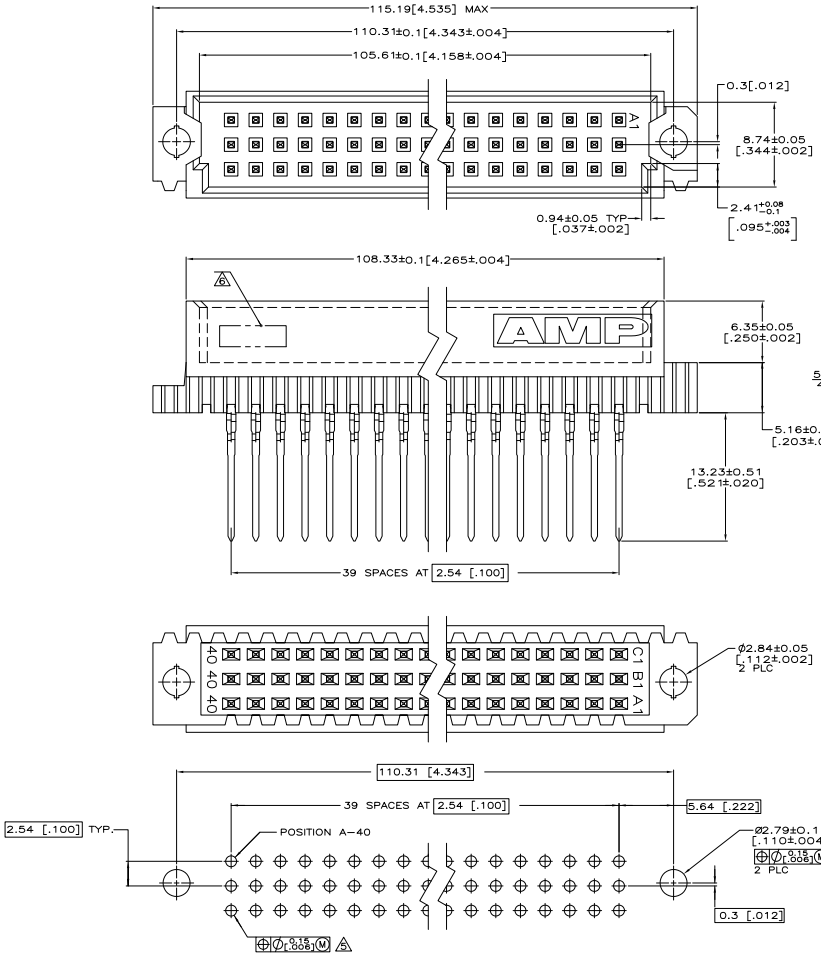

1. HOUSING MATERIAL: GLASS-FILLED POLYESTER. COLOR: GRAY.
2. POST MATERIAL: PHOSPHOR BRONZE.
3. POST FINISH: DIN 41612 CLASS 3 IN CONTACT AREA. TIN-LEAD PLATE ON POSTS.
4. POST FINISH: DIN 41612 CLASS 2 IN CONTACT AREA. TIN-LEAD PLATE ON POSTS.
5. ACTION PIN POSTS REQUIRE 2.36[.093] MINIMUM THICK PC BOARD. RECOMMENDED PC BOARD HOLES ARE 1.151[.0453] DIA PLATED THROUGH WITH 0.02-0.08[.001-.003] COPPER AND 0.008[.0003] MINIMUM TIN-LEAD PLATING. FINISHED HOLE AFTER PLATING, 0.94-1.09[.037-.043] DIA.
6. PART NUMBER, DATE CODE MARKED THIS APPROXIMATE AREA.
7. MARKING ON THIS SIDE.
8. POST FINISH DIN 41612 CLASS 2 IN CONTACT AREA AND LAST 5.08 [.200] OF THE POST.

	8	1-40	X	X	X	120	1-650920-4
OBSOLETE	7	1-40	X	X	X	~~120~~	~~650920-9~~
OBSOLETE	4	1-40	X	X	X	~~120~~	~~650920-5~~
	NOTES	POSITIONS LOADED	ROWS LOADED			NO. OF LOADED POSITION	ASSY PART NUMBER
			C	B	A		

THIS DRAWING IS A CONTROLLED DOCUMENT.

DIMENSIONS: mm [INCHES]

TOLERANCE UNLESS OTHERWISE SPECIFIED:
0 PLC ± –
1 PLC ± –
2 PLC ± 0.13[.005]
3 PLC ± –
4 PLC ± –
ANGLES ± –

MATERIAL 1 2
FINISH 3 4 8

DRN	T.BRINER
CHK	D.C. RUBENDALL
APVD	D.C.RUBENDALL
PRODUCT SPEC	—
APPLICATION SPEC	—
WEIGHT	—

Tyco Electronics Corporation
Harrisburg, PA 17105-3608

NAME: PIN ASSEMBLY, EUROCARD, TYPE R

SIZE	CAGE CODE	DRAWING NO	RESTRICTED TO
A1	00779	C-650920	—

CUSTOMER DRAWING | SCALE 5:1 | SHEET 1 OF 1 | REV K

AMP 4805 REV 31MAR2005

Downloaded from Elcodis.com electronic components distributor