THIS DRAWING IS UNPUBLISHED. RELEASED FOR PUBLICATION -.- .
© COPYRIGHT - BY TYCO ELECTRONICS CORPORATION. ALL RIGHTS RESERVED.

LOC	DIST
AF	50

REVISIONS

P	LTR	DESCRIPTION	DATE	DWN	APVD
	T	REVISED PER ECR-10-009385	04MAY10	HMR	PD

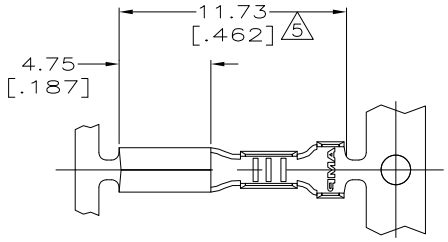

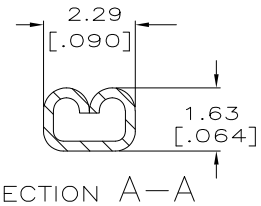

SECTION A–A
SCALE 10:1

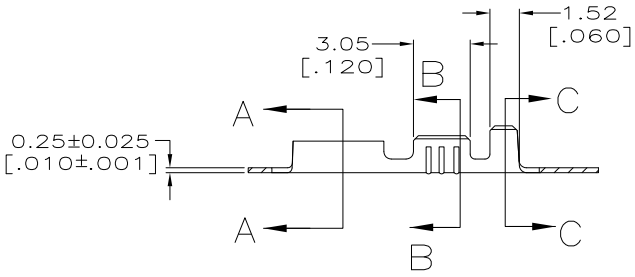

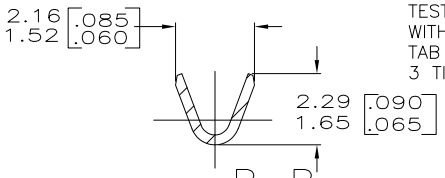

SECTION B–B
SCALE 10:1

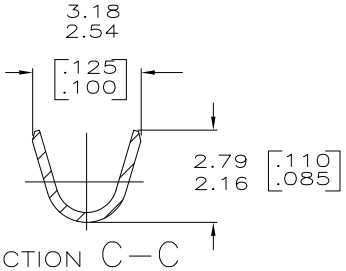

SECTION C–C
SCALE 10:1

1 CONTINUOUS STRIP ON REELS.

2 FEED IS 8.89±0.13 [.350±.005]

3 TIN PLATE 0.002032 [.000080] MIN.

4 GOLD PLATE 0.000381 [.000015] MIN OVER 0.000762 [.000030] MIN THK NICKEL.

5 GOLD PLATE REQUIRED IN THIS AREA ONLY.

6 REVERSE REELING.

7 MAX TEST TAB MUST ENTER & WITHDRAW FROM RECPT. WITH A MAX FORCE OF 11 LBS. (USE GAGE 100716-40). MIN TEST TAB MUST WITHDRAW FROM RECPT WITH MIN PULL OF 1 LB AFTER MAX TAB HAS BEEN INSERTED & WITHDRAWN 3 TIMES.

FINISH	INSULATION RANGE	WIRE SIZE	MATING TAB THK	PART NO.
6 GOLD 4 / 6 3 TIN	1.02–2.03 DIA [.040–.080] DIA	[#24–#20] AWG	±0.025 0.79 X 1.58 ±.001 [.031 X .062]	60900–5
–				60900–4
OBSOLETE ~~GOLD~~ 4 / 3 TIN				60900–3
				~~60900–2~~
				60900–1

THIS DRAWING IS A CONTROLLED DOCUMENT.

DIMENSIONS: INCHES

TOLERANCES UNLESS OTHERWISE SPECIFIED:
0 PLC ± –
1 PLC ± –
2 PLC ± 0.25 [.010]
3 PLC ± –
4 PLC ± –
ANGLES ± –

MATERIAL: H04 BRASS
FINISH: SEE TABLE

DWN	JR RUTH	1/24/95
CHK	MS FEHER	1/24/95
APVD	R REINER	1/24/95
PRODUCT SPEC	–	
APPLICATION SPEC	–	
WEIGHT	–	

Tyco Electronics
Tyco Electronics Corporation
Harrisburg, Pa 17105-3608

NAME: RECEPTACLE, TAB, WRAP TYPE

SIZE	CAGE CODE	DRAWING NO	RESTRICTED TO
A3	00779	C-60900	–

CUSTOMER DRAWING | SCALE 5:1 | SHEET 1 OF 1 | REV T

AMP 1470-19 REV 31MAR2000

Downloaded from Elcodis.com electronic components distributor