THIS DRAWING IS UNPUBLISHED. RELEASED FOR PUBLICATION -,- .

© COPYRIGHT - BY TYCO ELECTRONICS CORPORATION. ALL RIGHTS RESERVED.

LOC	DIST
AF	50

REVISIONS

P	LTR	DESCRIPTION	DATE	DWN	APVD
	E1	REVISED PER ECR-06-015948	10AUG06	HMR	GJ

1. SPECIFICATIONS:
MAGNET WIRE #27 – #36 AWG,
0.38mm (.015") – 0.13 (.005") DIA. COPPER
OTHER SIZES MAY BE ACCOMMODATED,
CONSULT TYCO ELECTRONICS FOR APROVAL.

2. POCKET RECOMMENDATION: #1601424

3. TERMINAL APPLICATION TO COMPLY WITH
TYCO ELECTRONICS SPECIFICATION 114-13166
FIGURE 5.

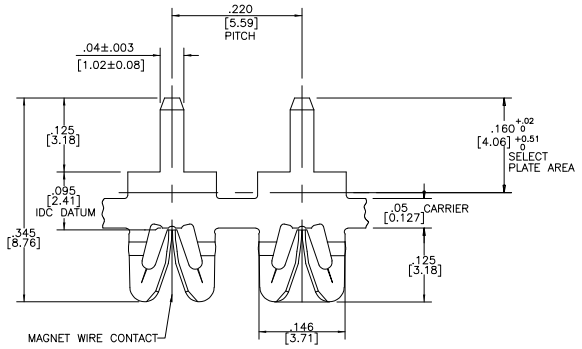

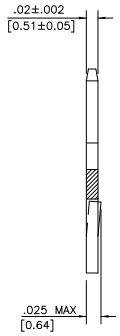

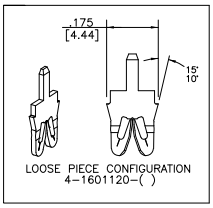

1601120

	SELECTIVE TIN PLATE OVER NICKEL	---	4-1601120-4
	SELECTIVE POST TIN-LEAD PLATE OVER NICKEL	050-011-119	4-1601120-2
	SELECTIVE TIN PLATE OVER NICKEL	---	2-1601120-4
	SELECTIVE POST TIN-LEAD PLATE OVER NICKEL	150-012-119	2-1601120-2
	UNPLATED	150-012-000	2-1601120-1
	SELECTIVE TIN PLATE OVER NICKEL	---	1601120-4
SUPERSEDED	~~SELECTIVE POST TIN-LEAD PLATE OVER NICKEL~~	~~150-011-019~~	~~1601120-3~~
	SELECTIVE POST TIN-LEAD PLATE OVER NICKEL	150-011-119	1601120-2
	UNPLATED	150-011-000	1601120-1
	FINISH	REFERENCE P/N	TYCO PART NUMBER

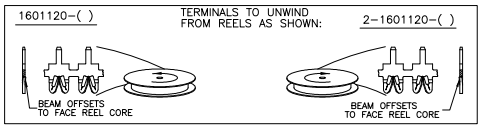

THIS DRAWING IS A CONTROLLED DOCUMENT.

DIMENSIONS: INCHES (MM)

TOLERANCES UNLESS OTHERWISE SPECIFIED:
0 PLC ± –
1 PLC ± –
2 PLC ± .01[0.25]
3 PLC ± .005[0.13]
4 PLC ± –
ANGLES ± 2°

MATERIAL: BRASS, SPRING HARD

FINISH: SEE TABLE

DWN J.WELLER 11JAN2002
CHK M.FEHER 11JAN2002
APVD K.RANDOLPH 11JAN2002
PRODUCT SPEC 108-2244
APPLICATION SPEC 3
WEIGHT –

Tyco Electronics — Tyco Electronics Corporation, Harrisburg, PA 17105-3608

NAME: FINE RANGE WIRE TO .040 X .020 P.C.B. SIAMEZE TERMINAL

SIZE	CAGE CODE	DRAWING NO	RESTRICTED TO
A2	00779	C-1601120	–

CUSTOMER DRAWING | SCALE 1:3 | SHEET 1 OF 1 | REV E1

AMP 1471-9 REV 31MAR2000

Downloaded from Elcodis.com electronic components distributor